



1.1 Alinga Street Plan

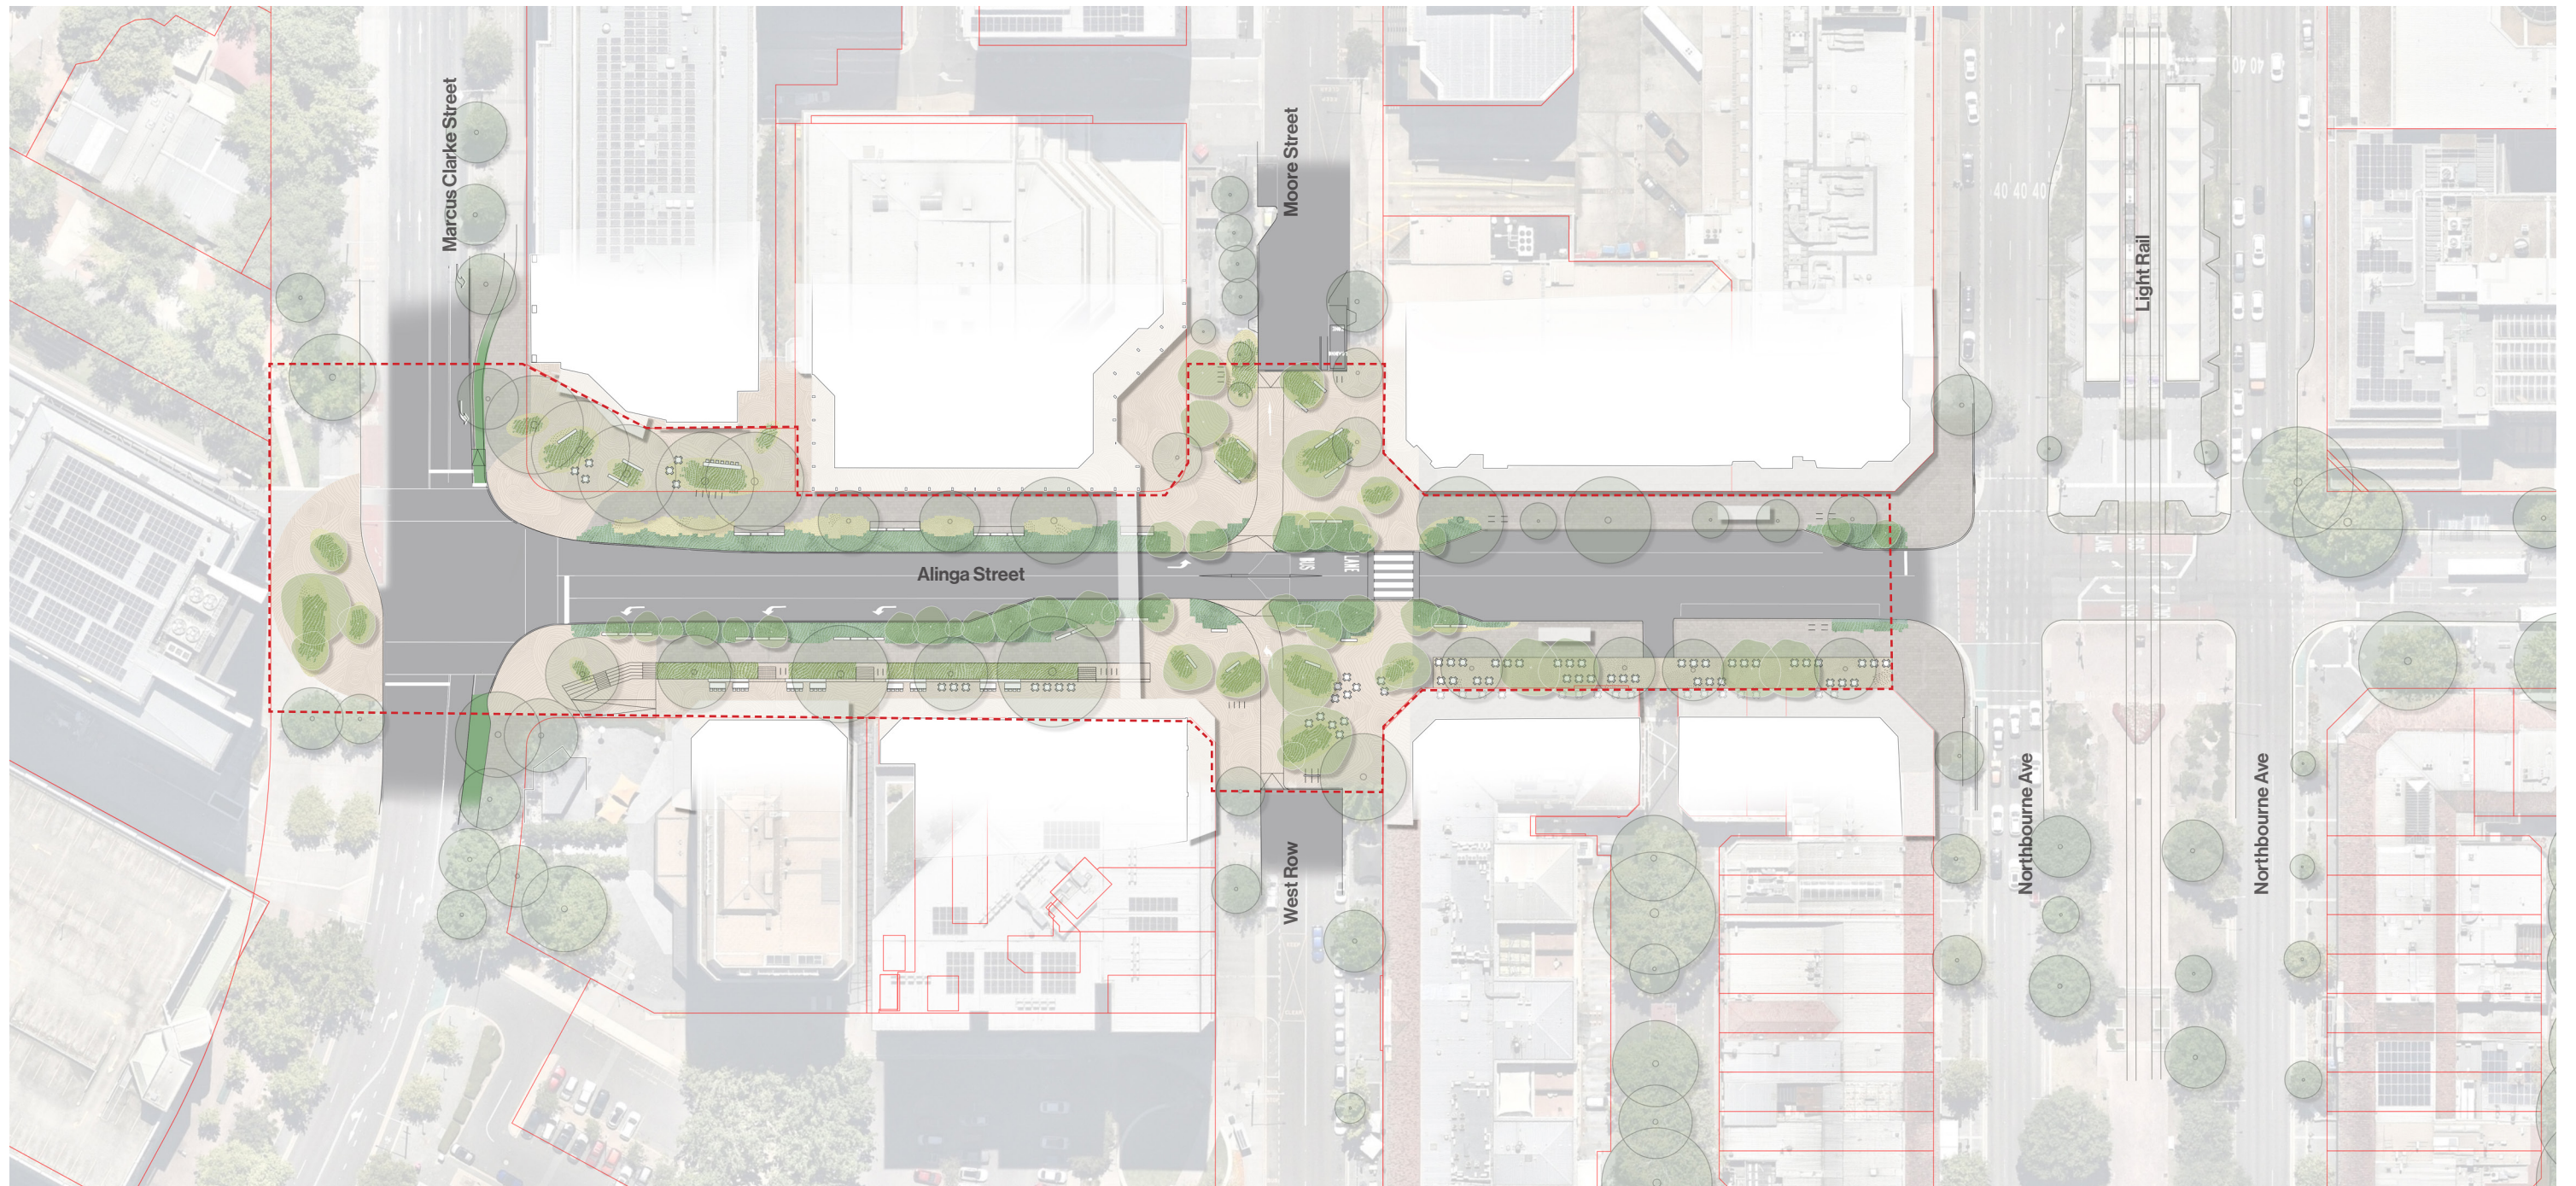

1:1000

1.2 Marcus-Clarke to West Row/Moore

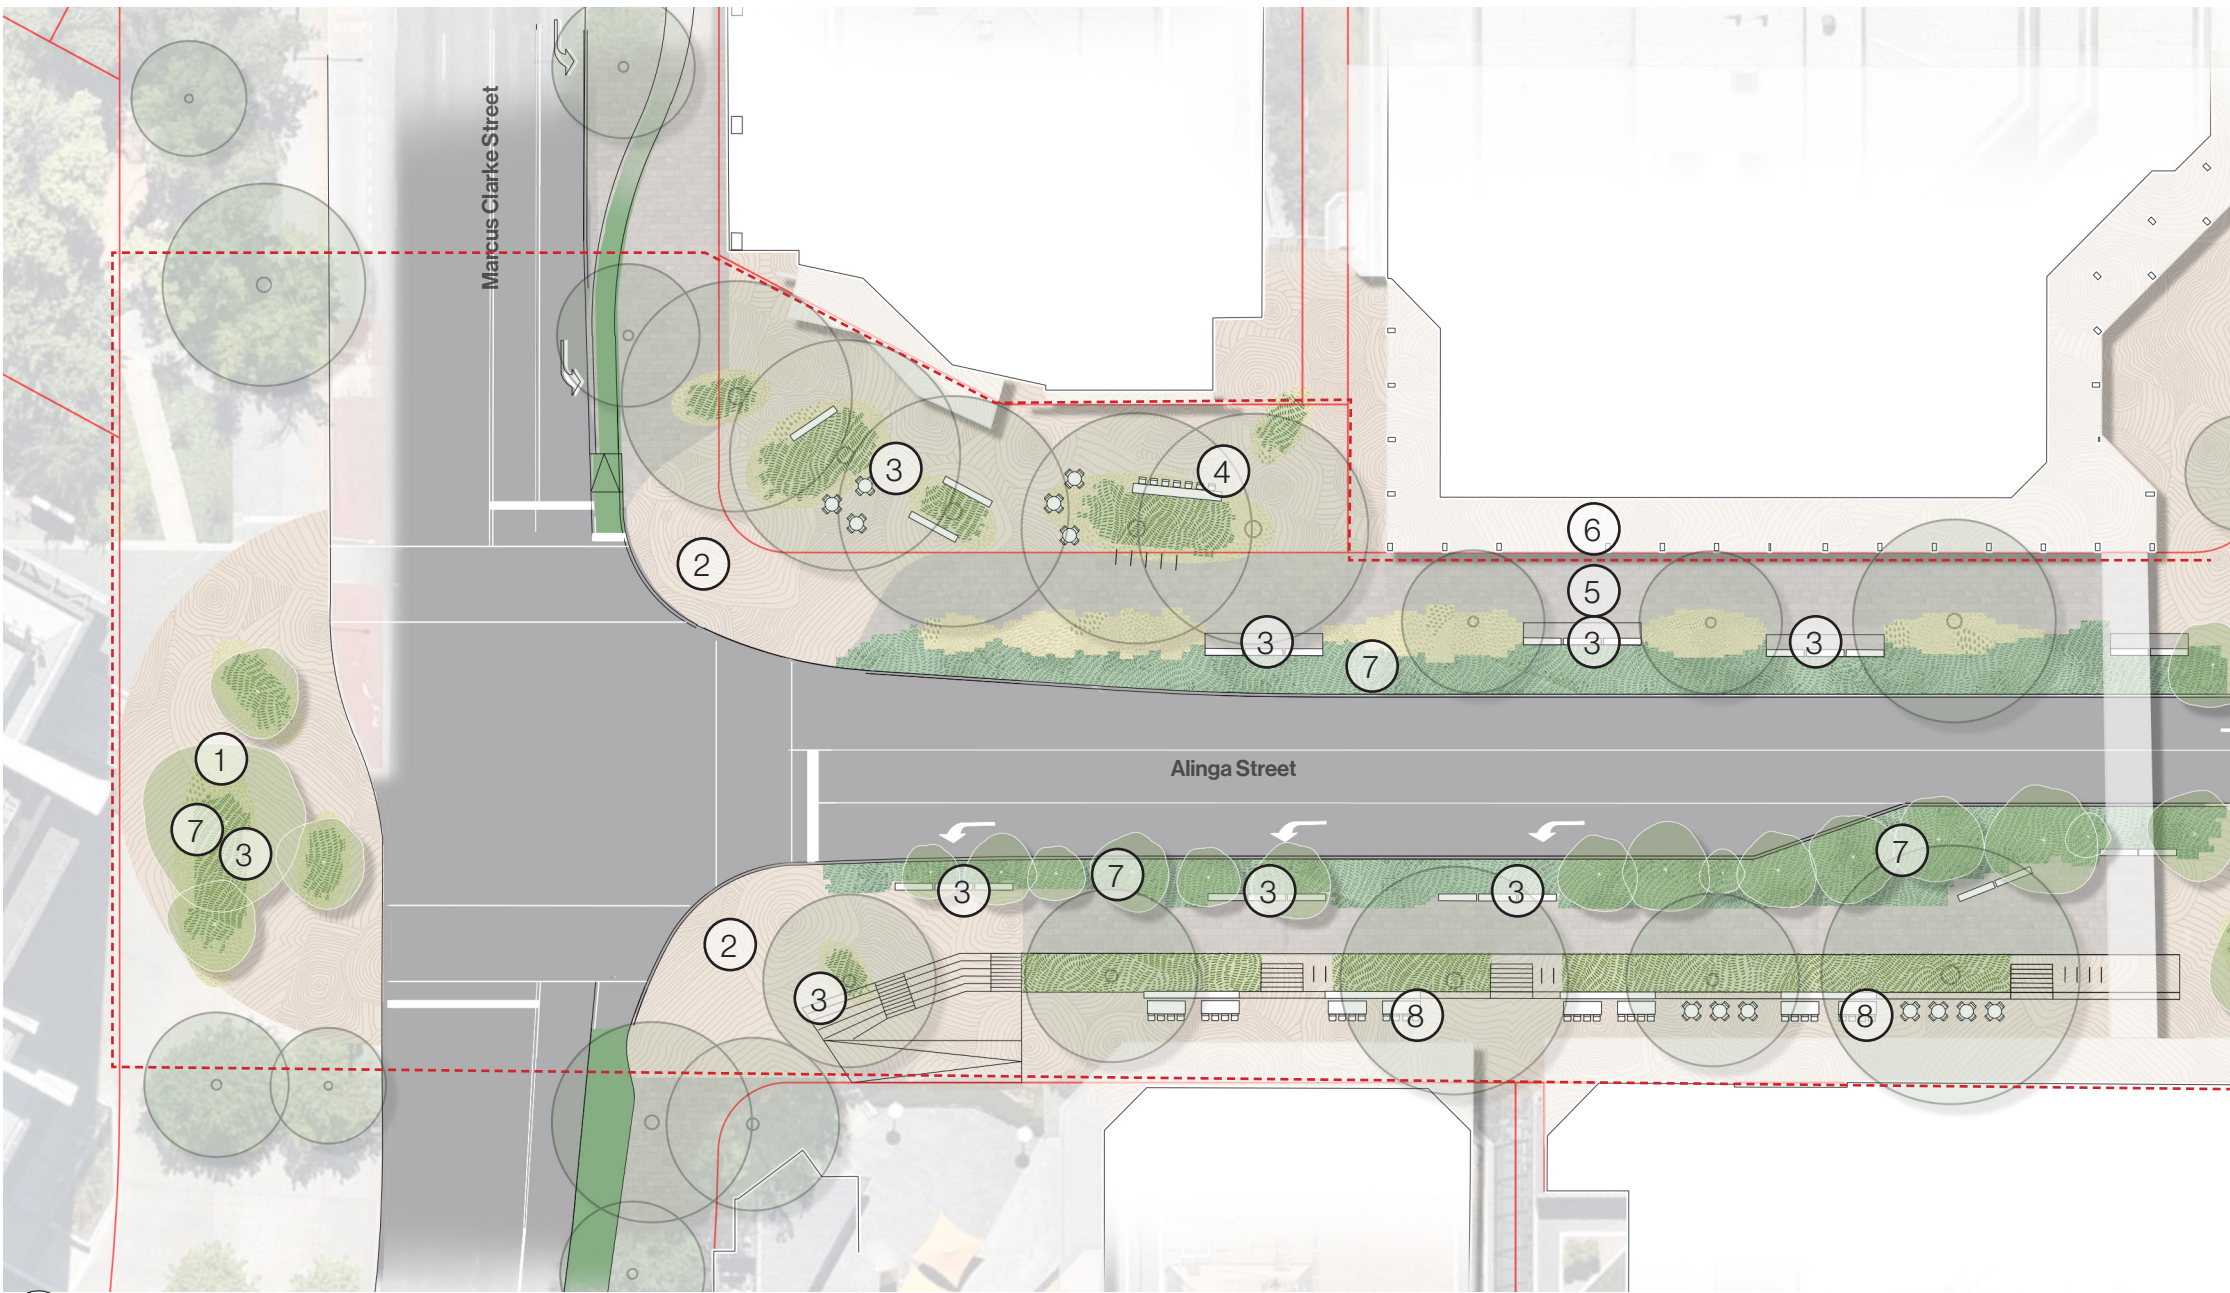

- Key
- ① Increased tree canopy
 - ② Improved gathering/waiting areas at intersections
 - ③ Seating and street furniture
 - ④ Sculptural informal play elements
 - ⑤ Shared path
 - ⑥ Maintain free movement under awnings
 - ⑦ Diverse planting to support biodiversity
 - ⑧ Dwell and dine area


- Legend
- Project Works Area
 - Existing tree
 - Proposed tree

1.3 Cross Sections



Location Plan - NTS


Marcus Clarke Intersection

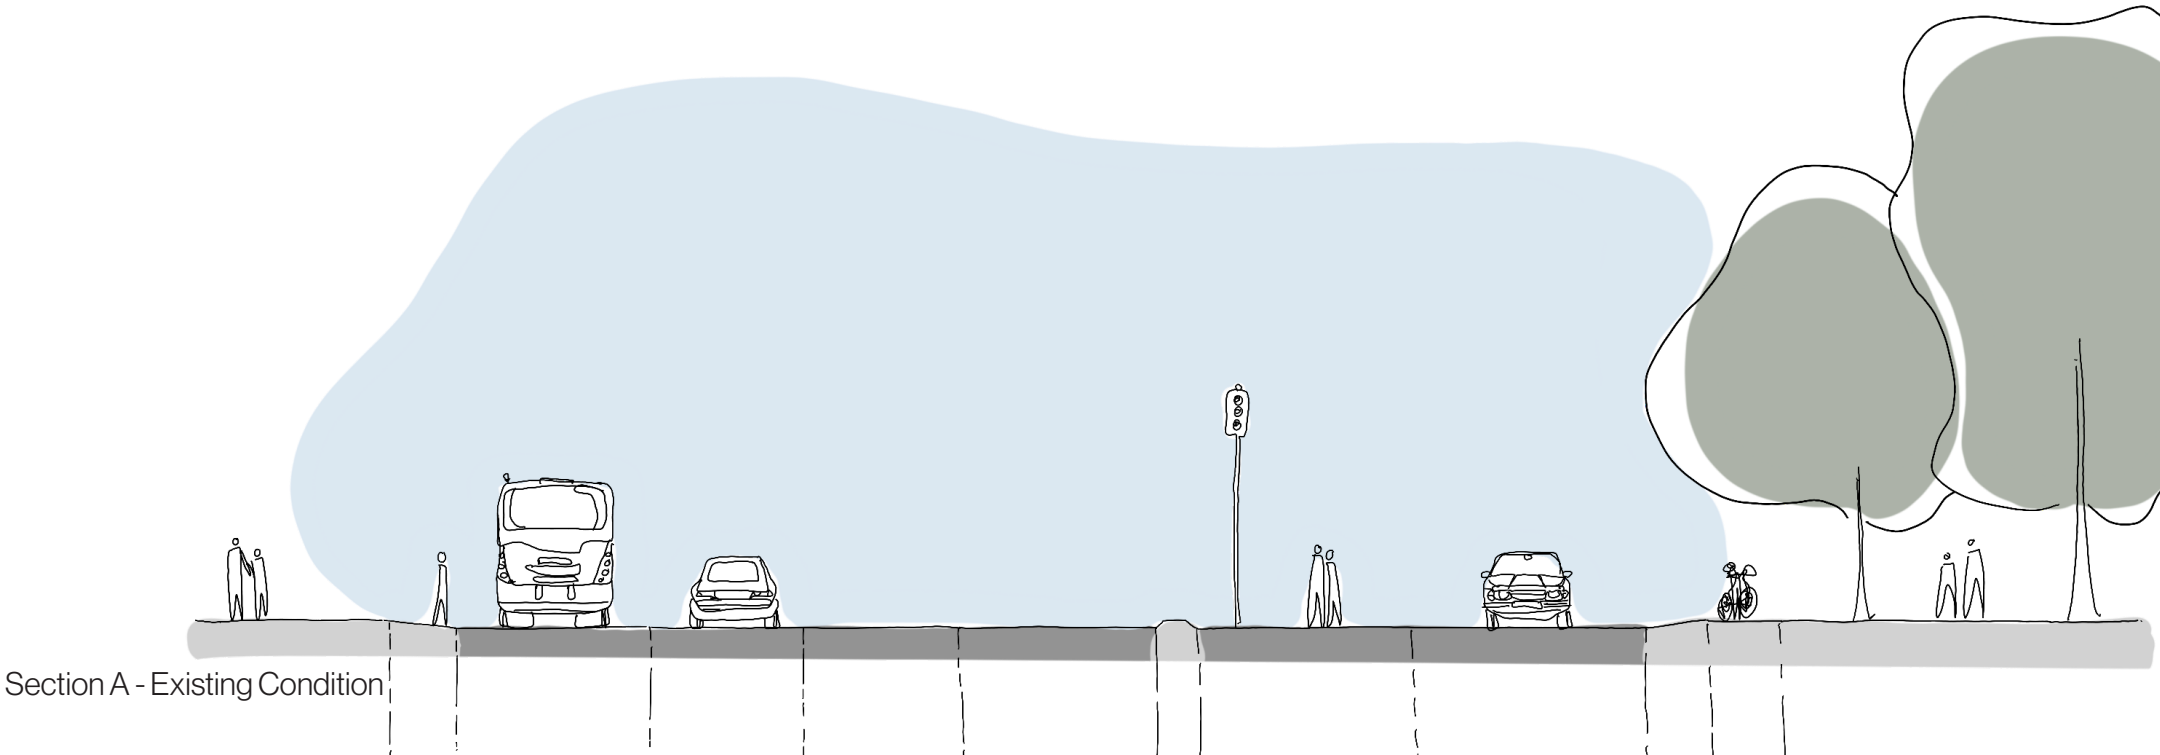

Section A - Existing Condition


- Key
- 1 Increased tree canopy
 - 2 Improved gathering/waiting areas at intersections
 - 3 Seating and street furniture
 - 4 Sculptural informal play elements
 - 5 Shared path
 - 6 Maintain free movement under awnings
 - 7 Diverse planting to support biodiversity
 - 8 Dwell and dine area

- Legend
- Planting
 - Footpath
 - Existing kerb shown on proposed section

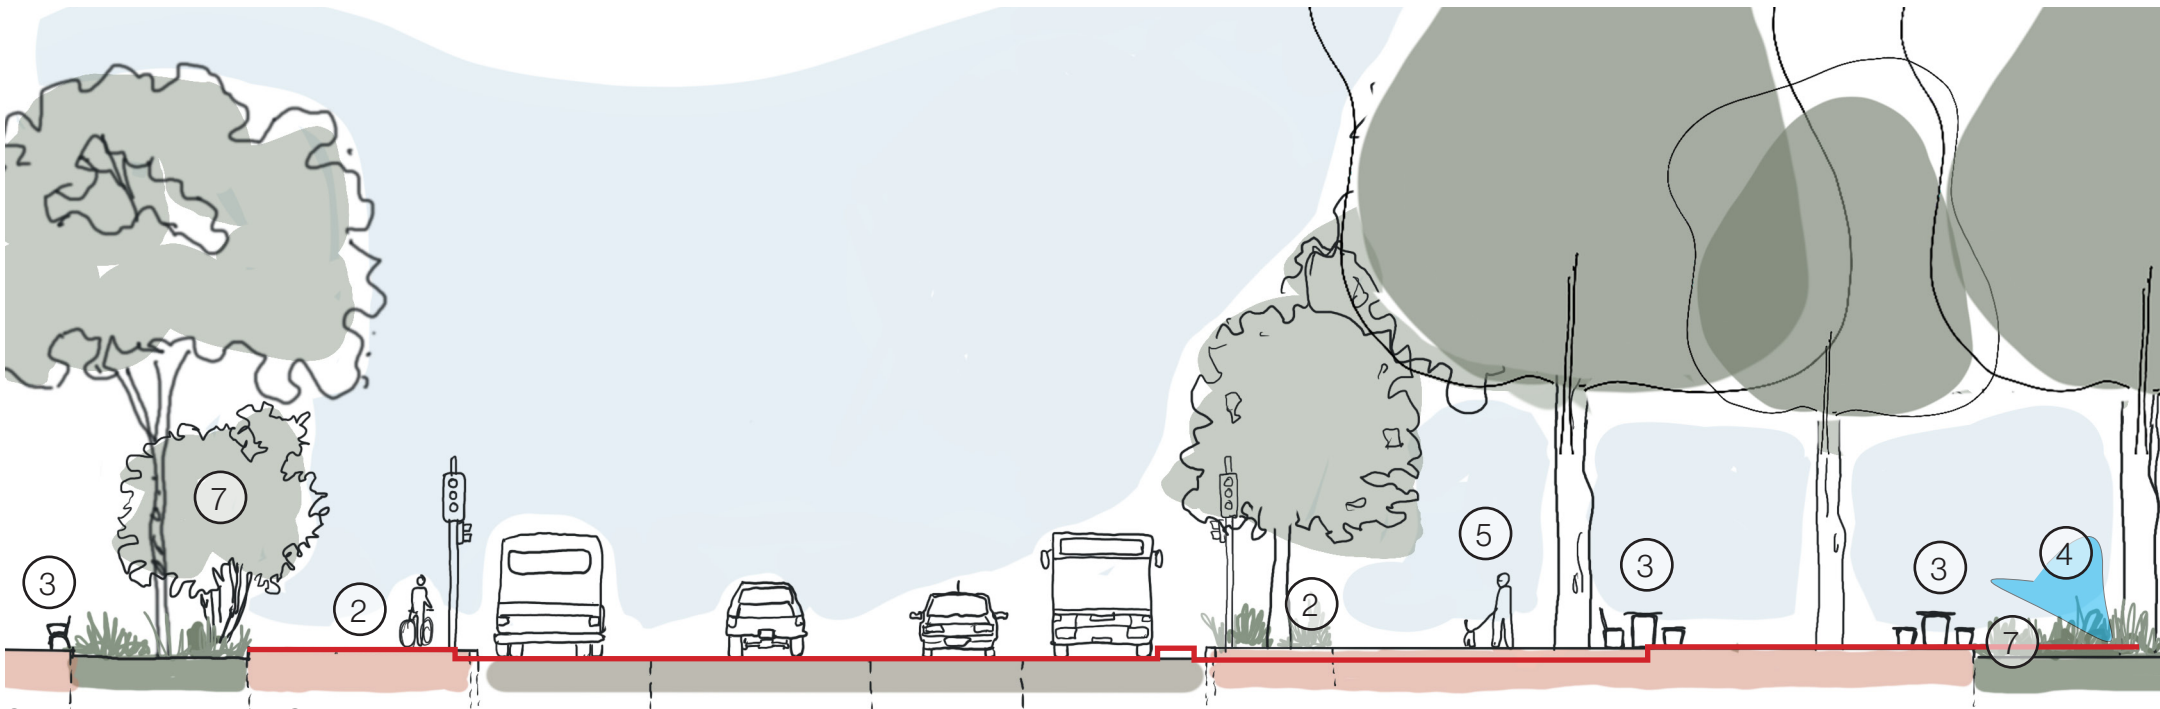


Section A - Proposed Condition

1.4 Cross Sections

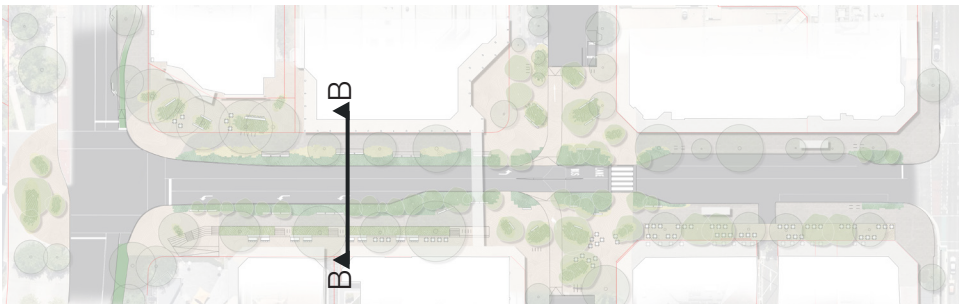

Location Plan - NTS

Alinga Street West

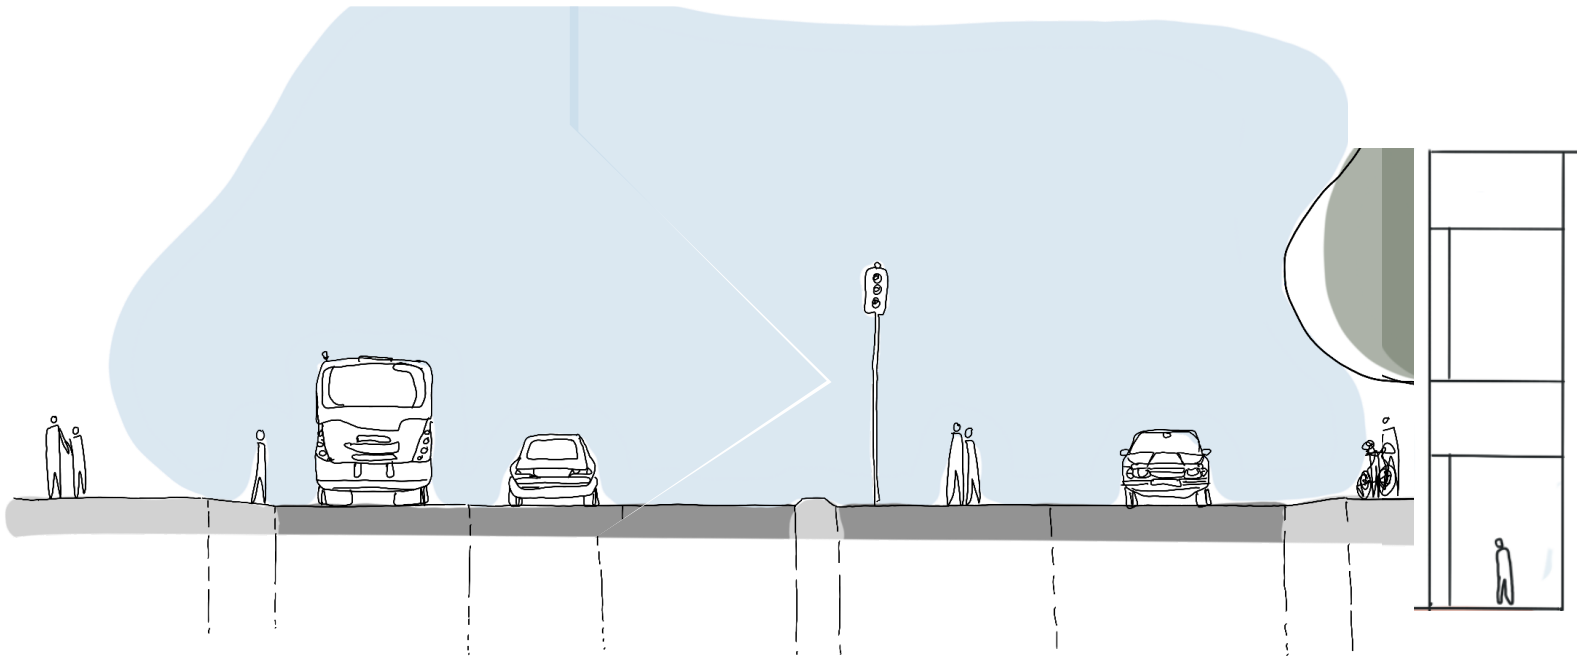

Section B - Existing Condition


- Key
- 1 Increased tree canopy
 - 2 Improved gathering/waiting areas at intersections
 - 3 Seating and street furniture
 - 4 Sculptural informal play elements
 - 5 Shared path
 - 6 Maintain free movement under awnings
 - 7 Diverse planting to support biodiversity
 - 8 Dwell and dine area

- Legend
- Planting
 - Footpath
 - Existing kerb shown on proposed section




Section B - Proposed Condition

1.5 West Row/Moore Intersection

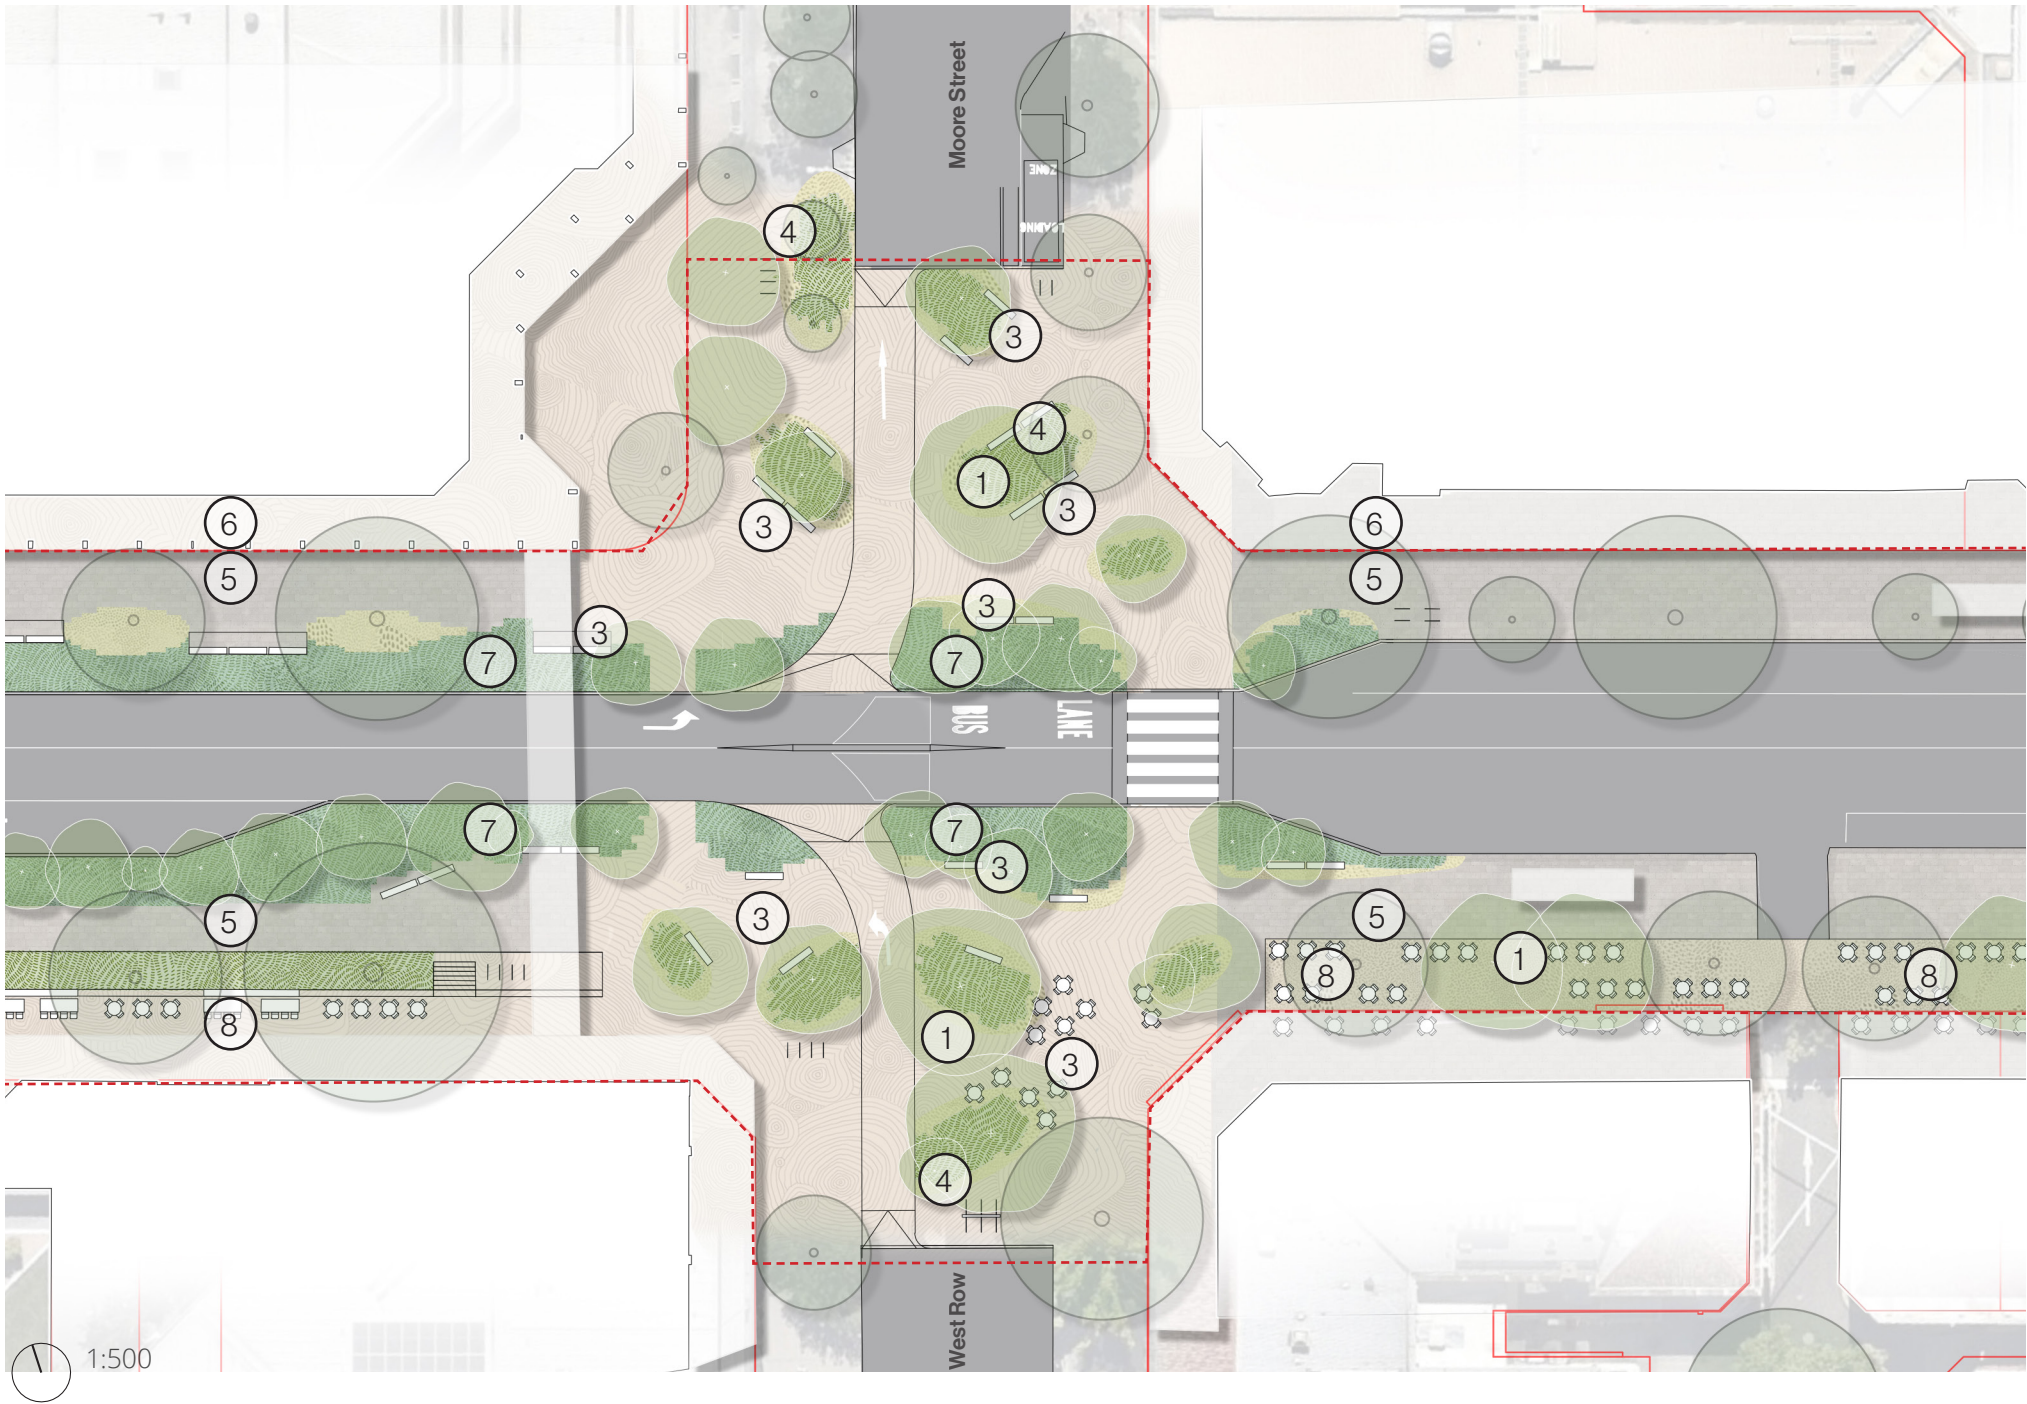


- Key
- ① Increased tree canopy
 - ② Improved gathering/waiting areas at intersections
 - ③ Seating and street furniture
 - ④ Sculptural informal play elements
 - ⑤ Shared path
 - ⑥ Maintain free movement under awnings
 - ⑦ Diverse planting to support biodiversity
 - ⑧ Dwell and dine area


- Legend
- Project Works Area
 - Existing tree
 - Proposed tree

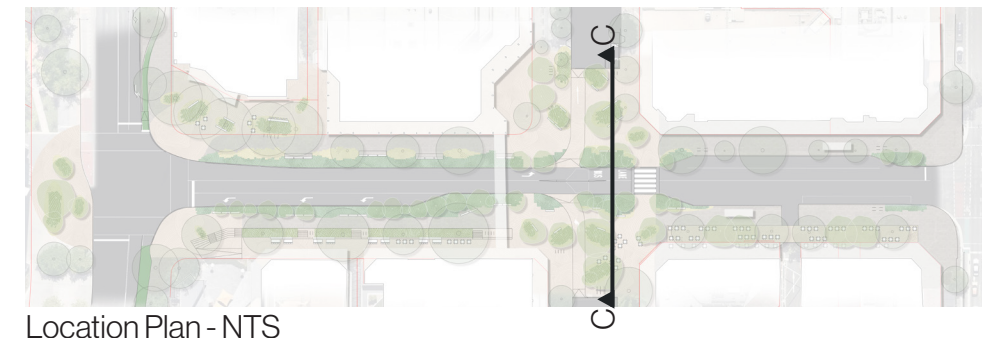

West Row/Moore/Alinga Intersection

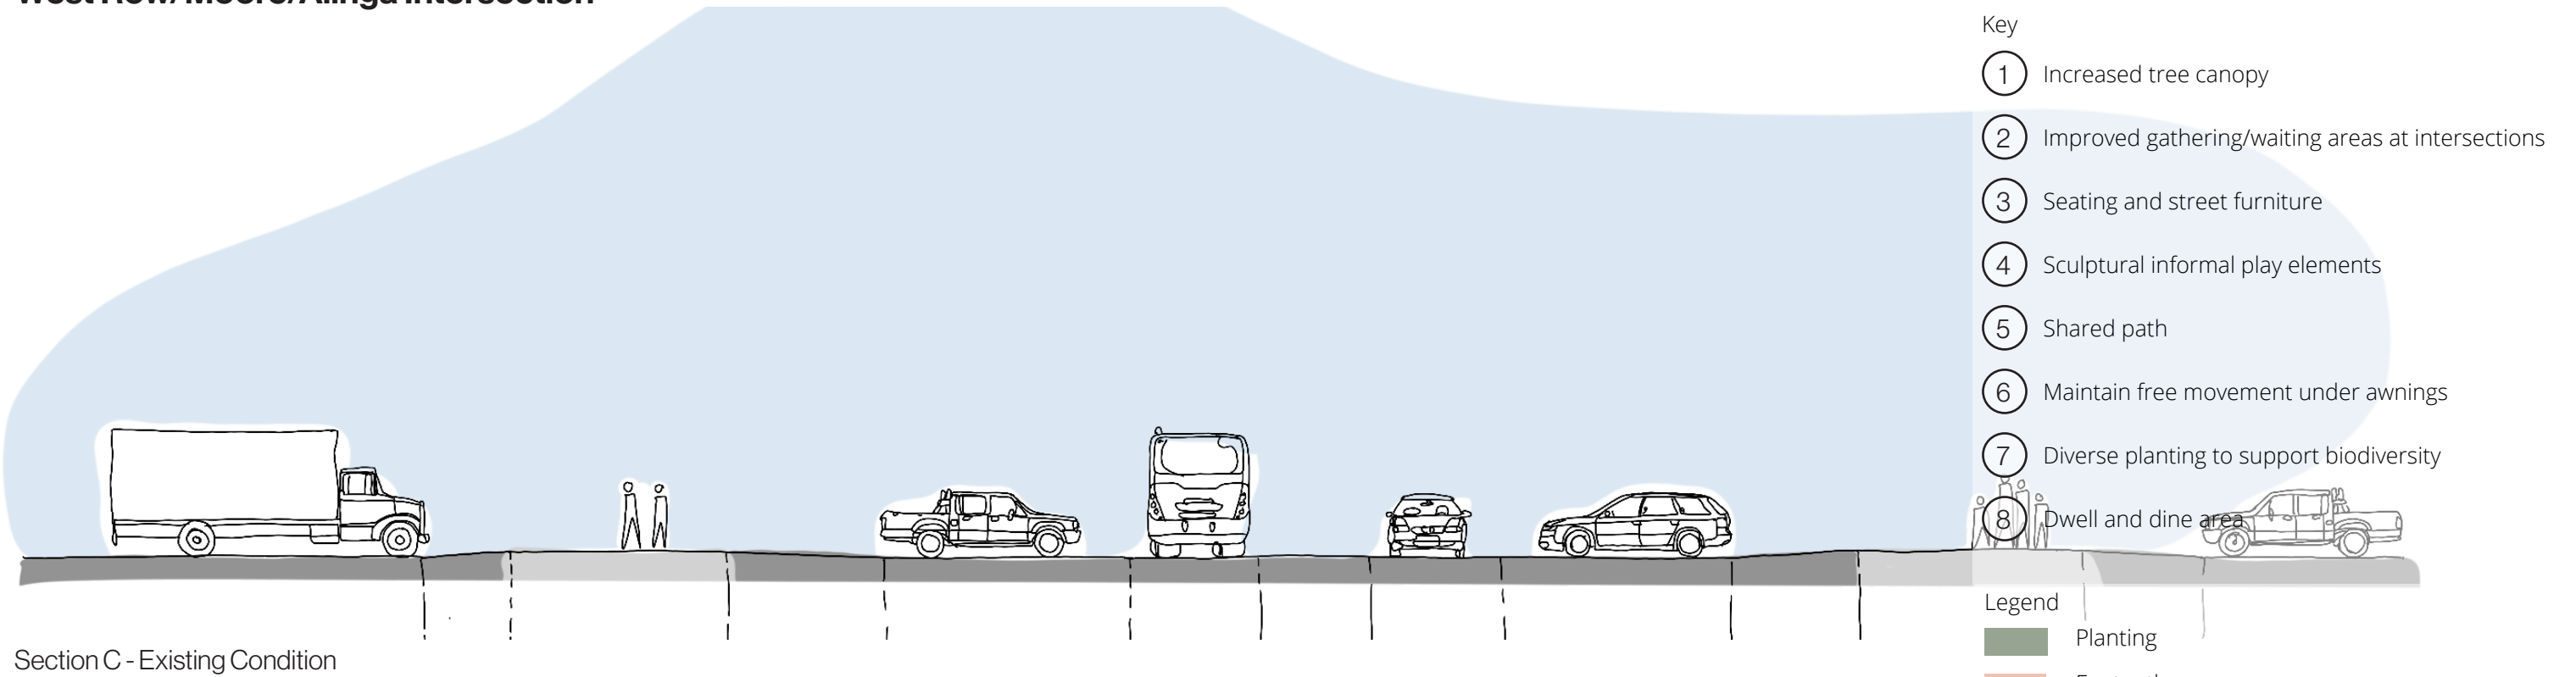

1.6 West Row/Moore to Northbourne

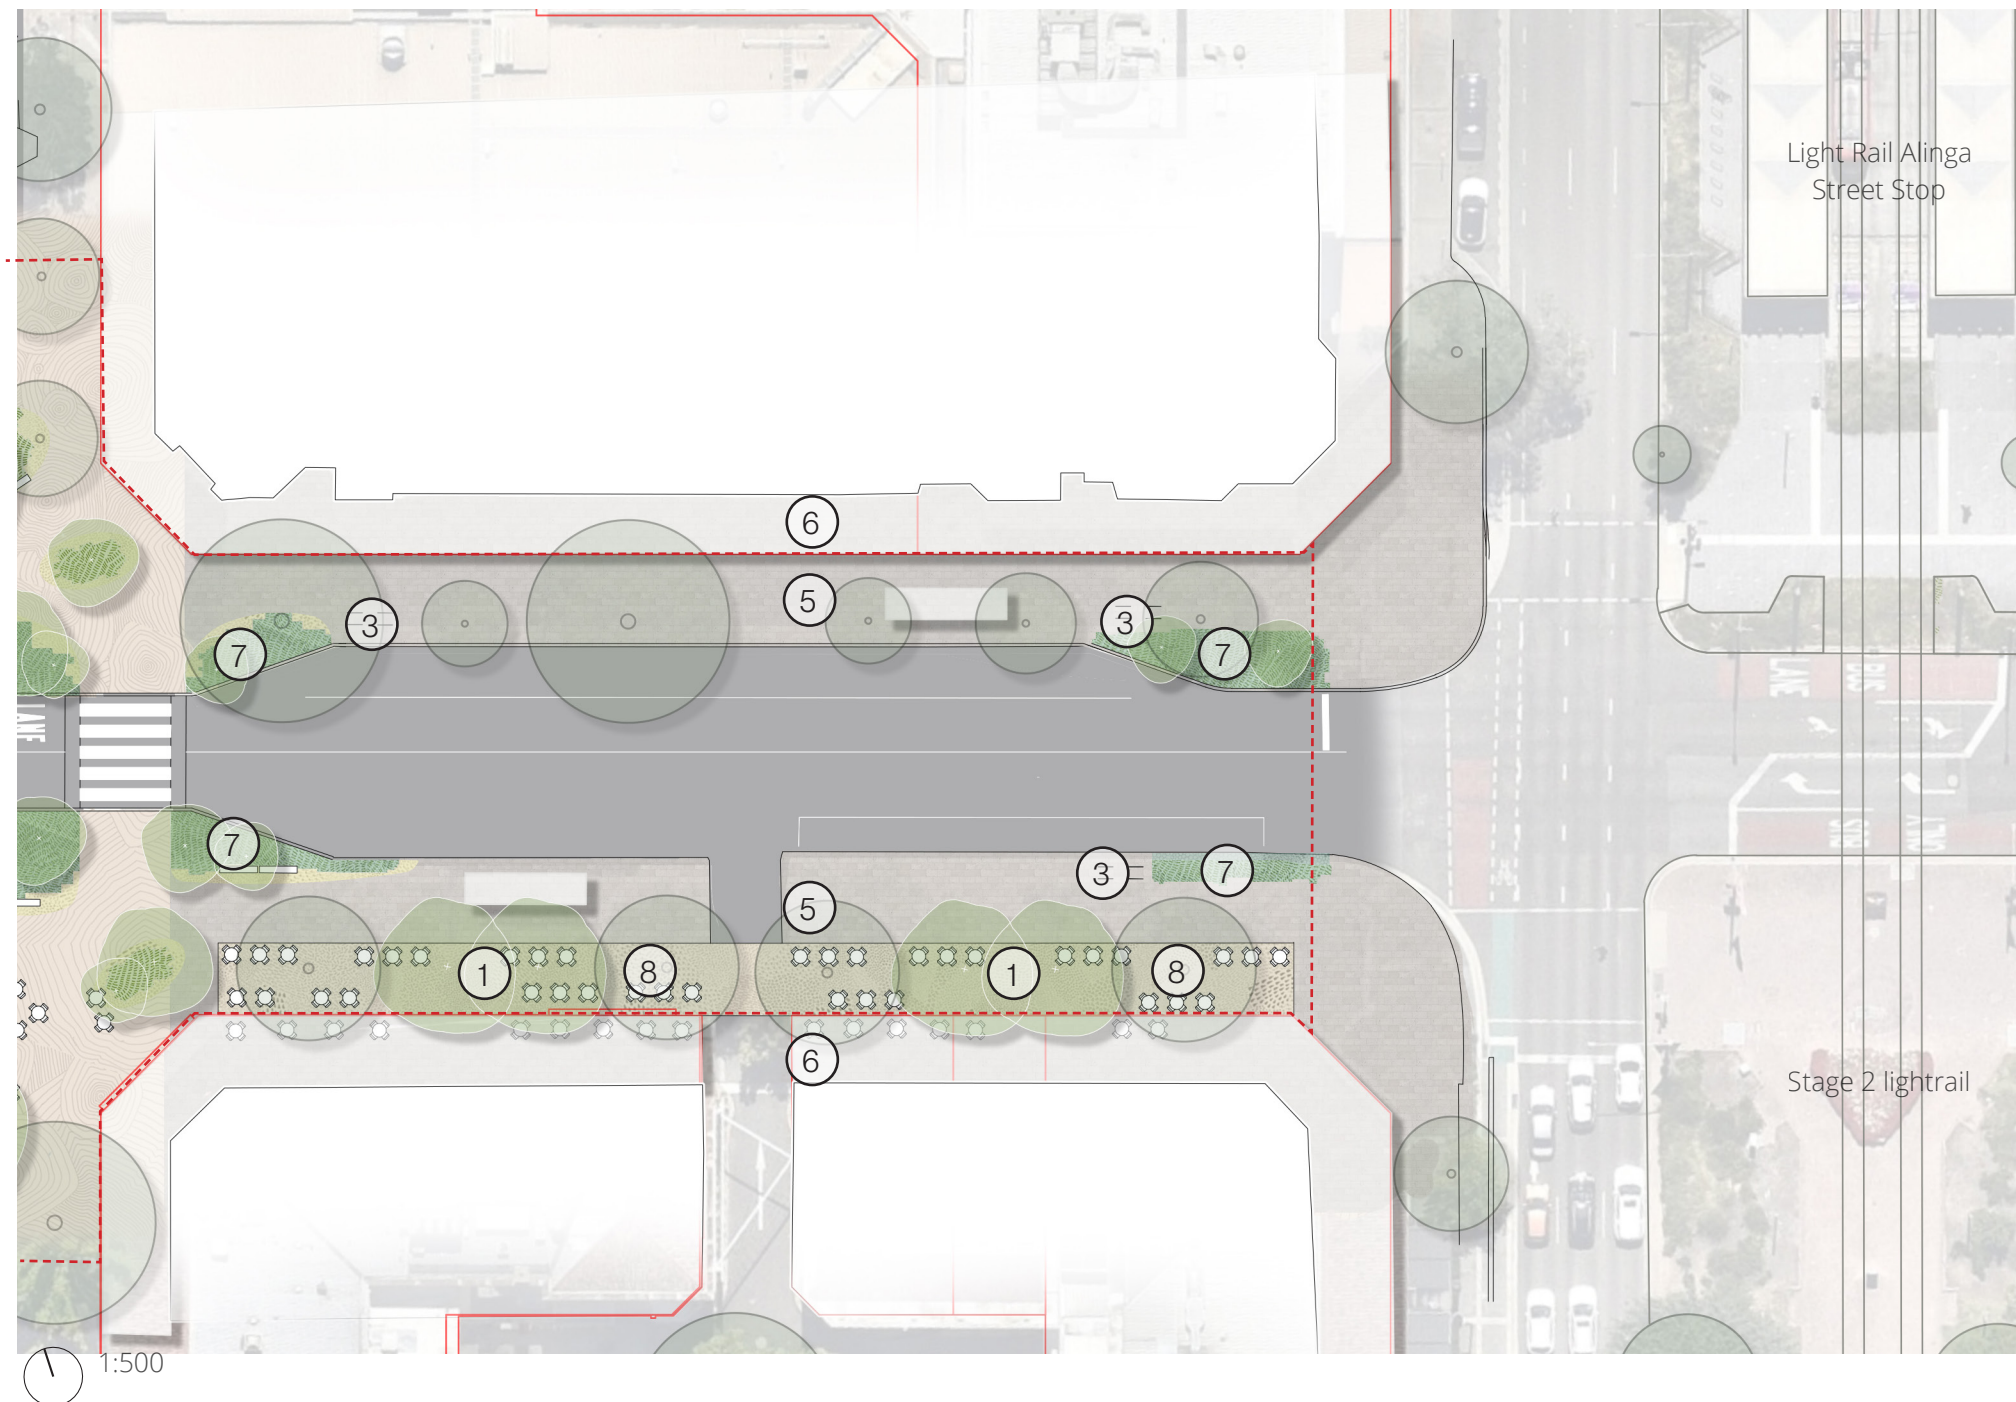

Key

- ① Increased tree canopy
- ② Improved gathering/waiting areas at intersections
- ③ Seating and street furniture
- ④ Sculptural informal play elements
- ⑤ Shared path
- ⑥ Maintain free movement under awnings
- ⑦ Diverse planting to support biodiversity
- ⑧ Dwell and dine area

Legend

- Project Works Area
- Existing tree
- Proposed tree



Location Plan - NTS

Alinga Street East



Section D - Existing Condition



Section D - Proposed Condition

Key

- ① Increased tree canopy
- ② Improved gathering/waiting areas at intersections
- ③ Seating and street furniture
- ④ Sculptural informal play elements
- ⑤ Shared path
- ⑥ Maintain free movement under awnings
- ⑦ Diverse planting to support biodiversity
- ⑧ Dwell and dine area

Legend

- Planting
- Footpath
- Existing kerb shown on proposed section