

Dickson Streetscapes Community Consultation

We wish to acknowledge the Ngunnawal people as the Traditional Custodians of the ACT and recognises any other people or families with connection to the lands of the ACT and region.

We acknowledge and respect their continuing culture and the contribution they make to the life of this city and this region.

Prepared for:



Prepared by:



Accessibility



Consulting Arborist



Planning



Engineering





Quantity Surveyor

Rev		Date	By	Checked
V01	Community Consultation DRAFT	31.10.2024	Peta Miskovich	Claire Martin
V02	Community Consultation FINAL	07.11.2024	Peta Miskovich	Claire Martin
V03	Community Consultation FINAL	13.11.2024	Peta Miskovich	Claire Martin
V04	Community Consultation FINAL	21.11.2024	Peta Miskovich	Claire Martin

Concept Masterplan



Existing Site

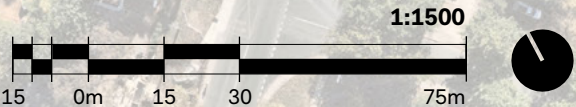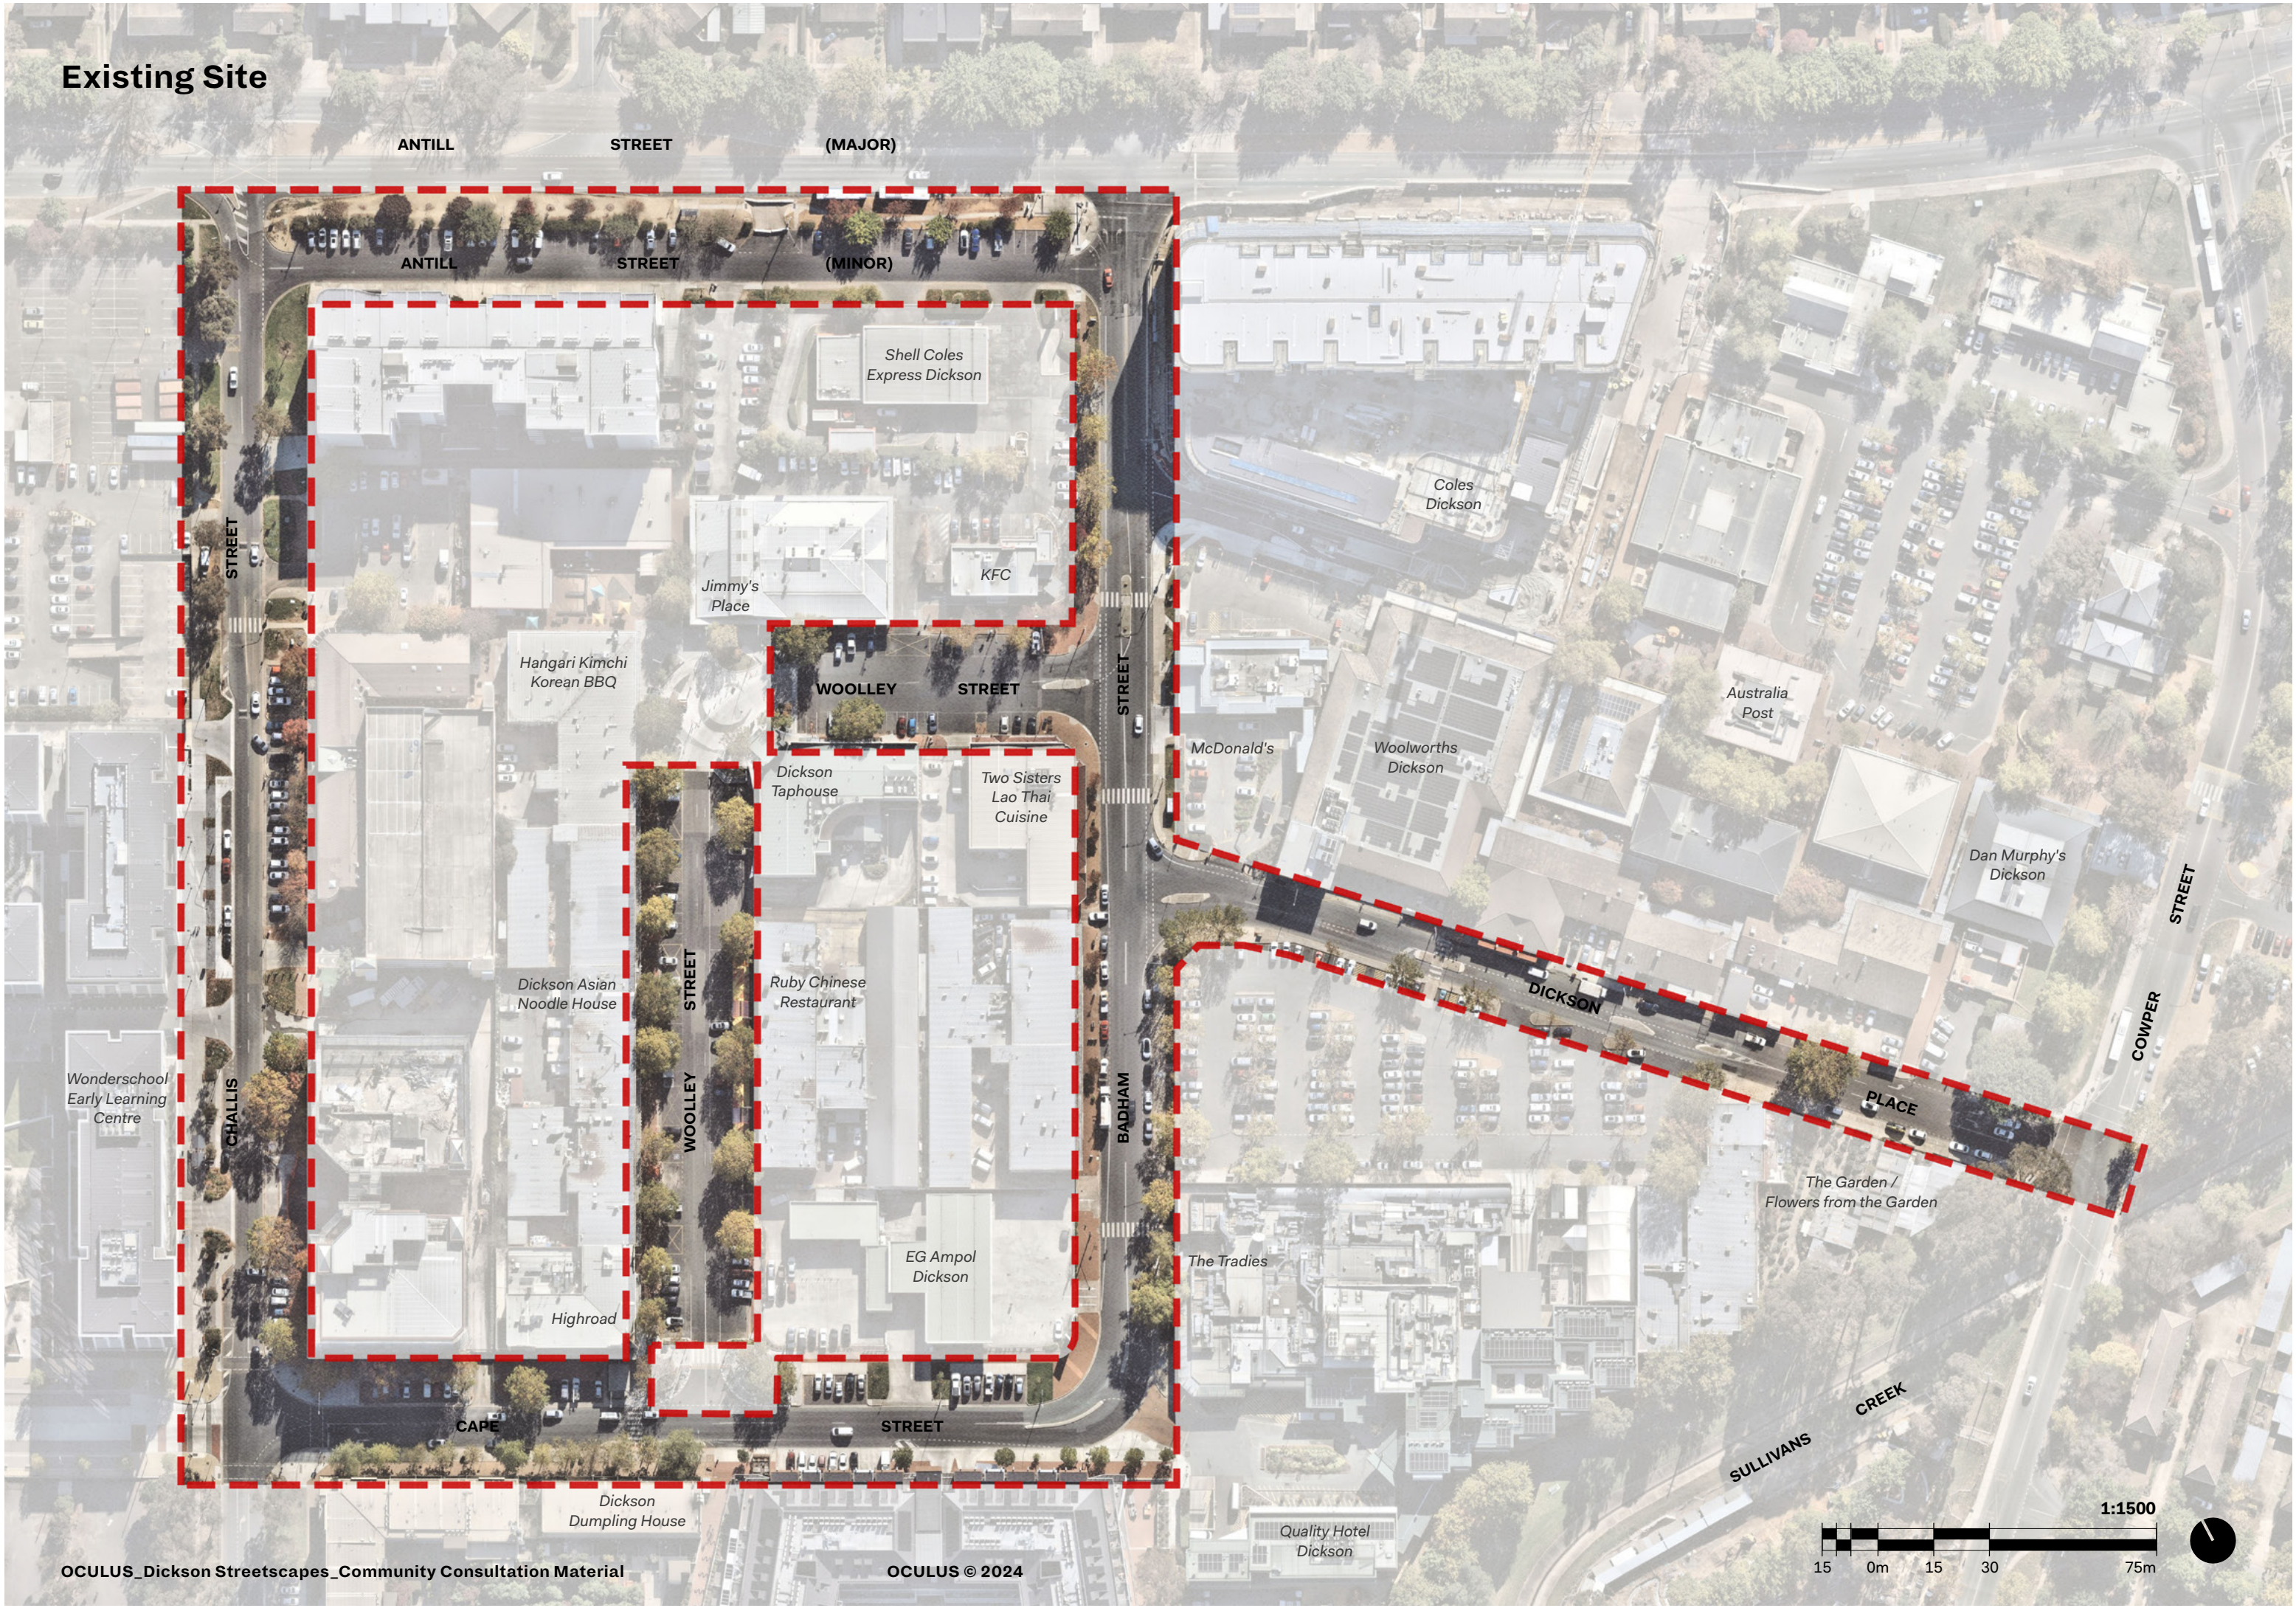

Concept Masterplan with Tree Canopy

Legend

●

Existing tree

○

Proposed tree

Planting

Raingarden

Amenity zone (e.g. street furniture, bike racks, and other amenities)

Potential outdoor dining zones

1

Raised priority zebra crossing

2

Raised pedestrian priority zone

3


Bus pull-in bay

4

Existing through-site link

5

Potential future through-site link

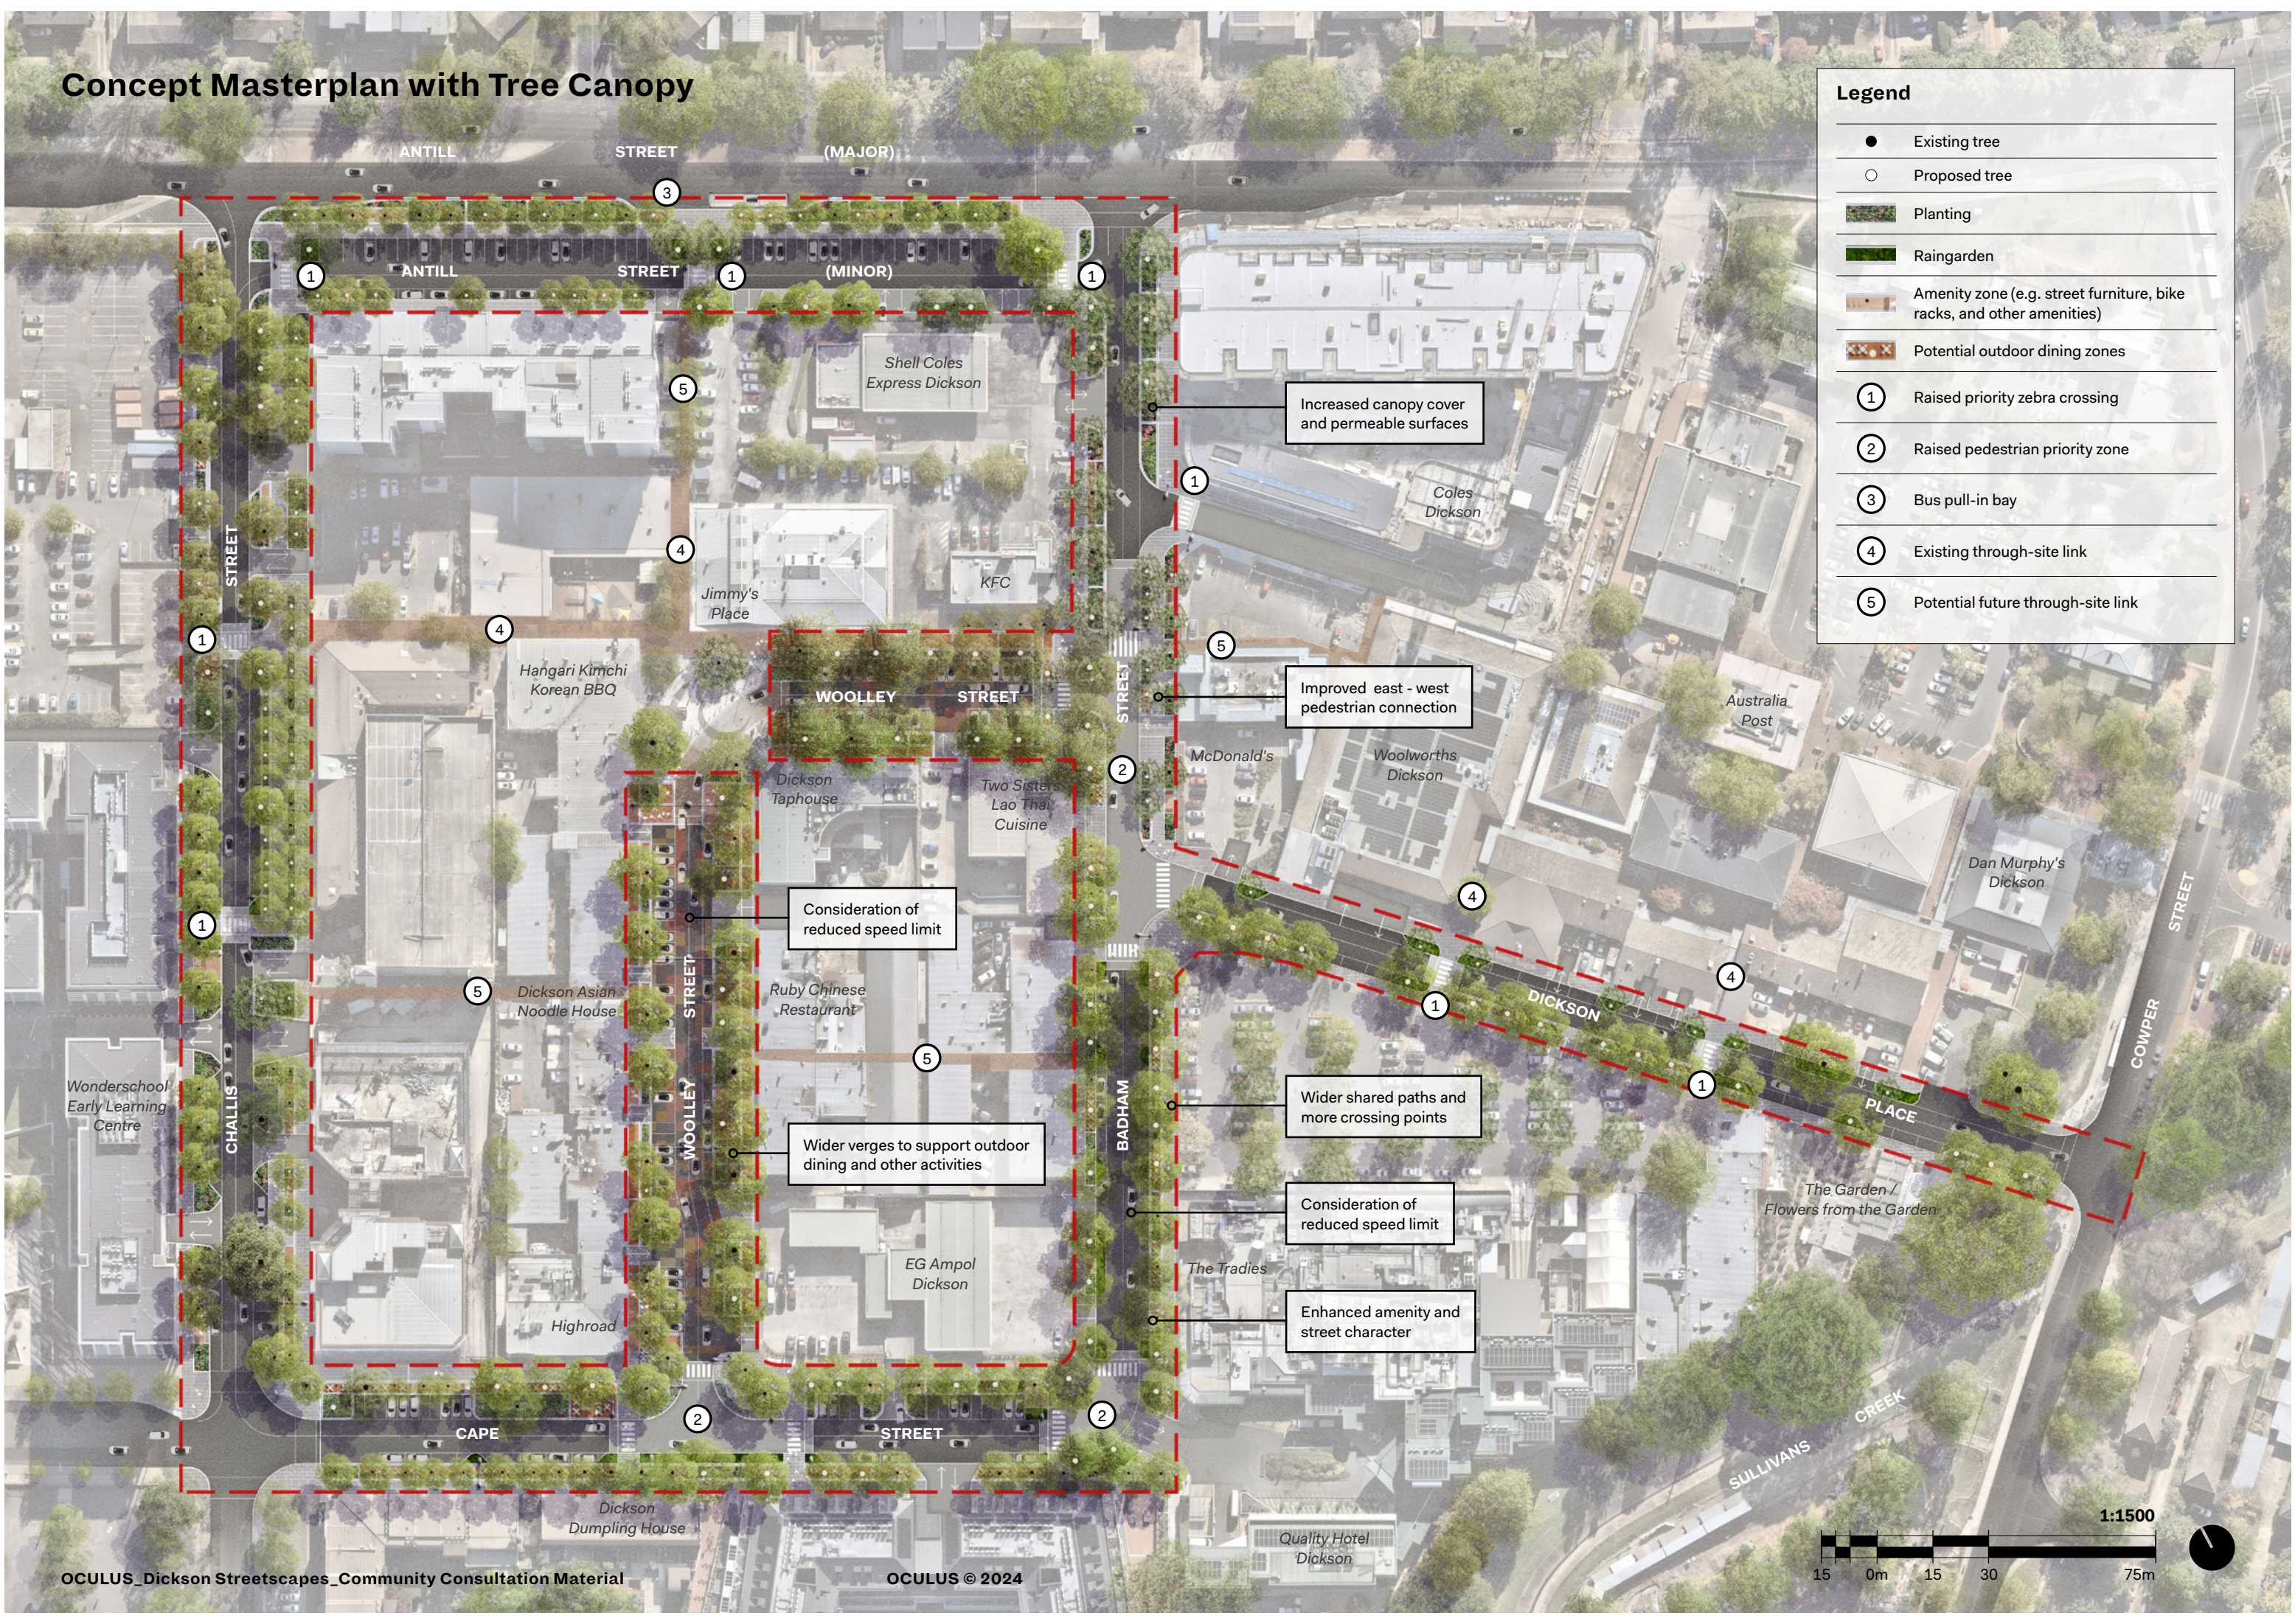

Concept Masterplan without Tree Canopy

Legend

●

Existing tree

○

Proposed tree

Planting

Raingarden

Amenity zone (e.g. street furniture, bike racks, and other amenities)

Potential outdoor dining zones

1

Raised priority zebra crossing

2

Raised pedestrian priority zone

3


Bus pull-in bay

4

Existing through-site link

5

Potential future through-site link

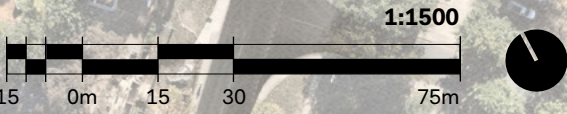

Challis Street

Legend

Shared Path / Footpath



Planting

Amenity zone (e.g. street furniture, bike racks, outdoor dining and other amenities)

Raingardens


On-street Parking

Carriageway / Driveway

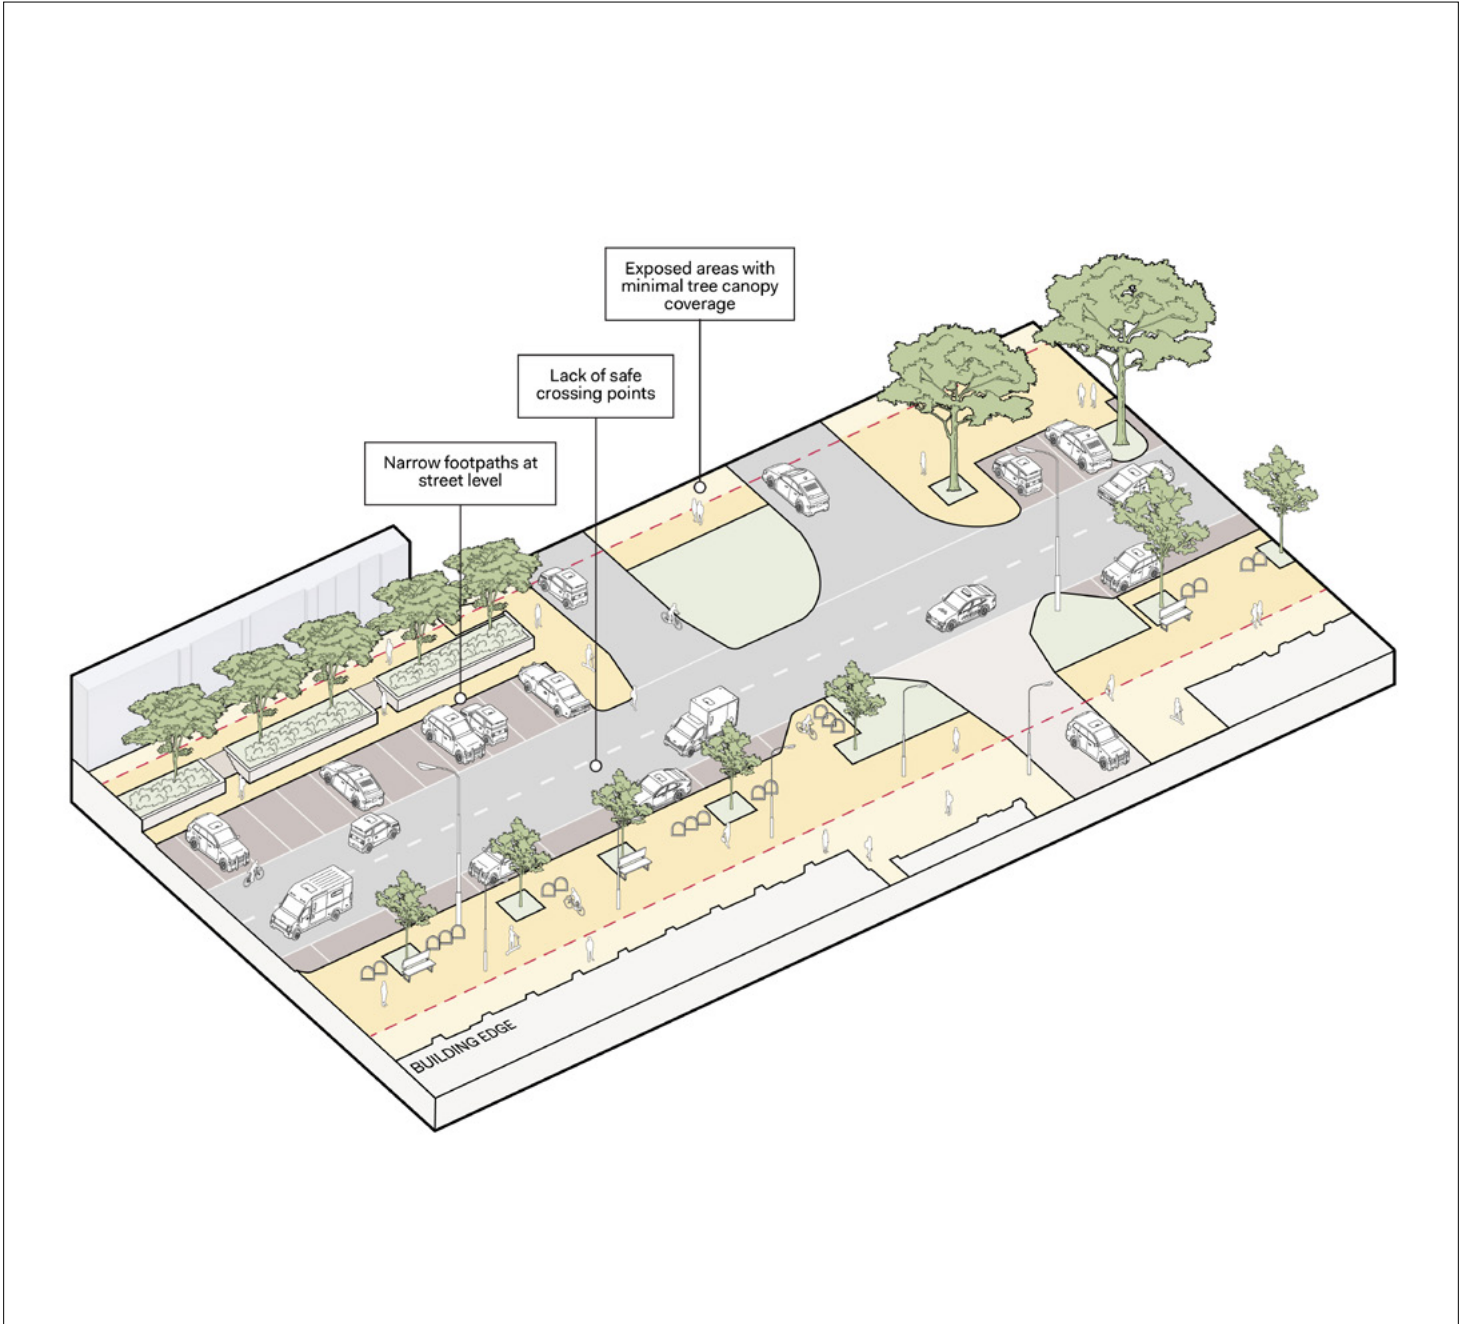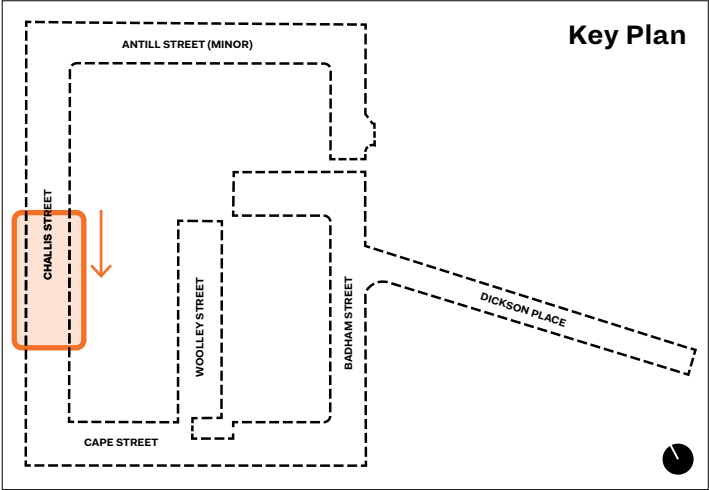

Existing | Challis Street Axonometric

Scale NTS

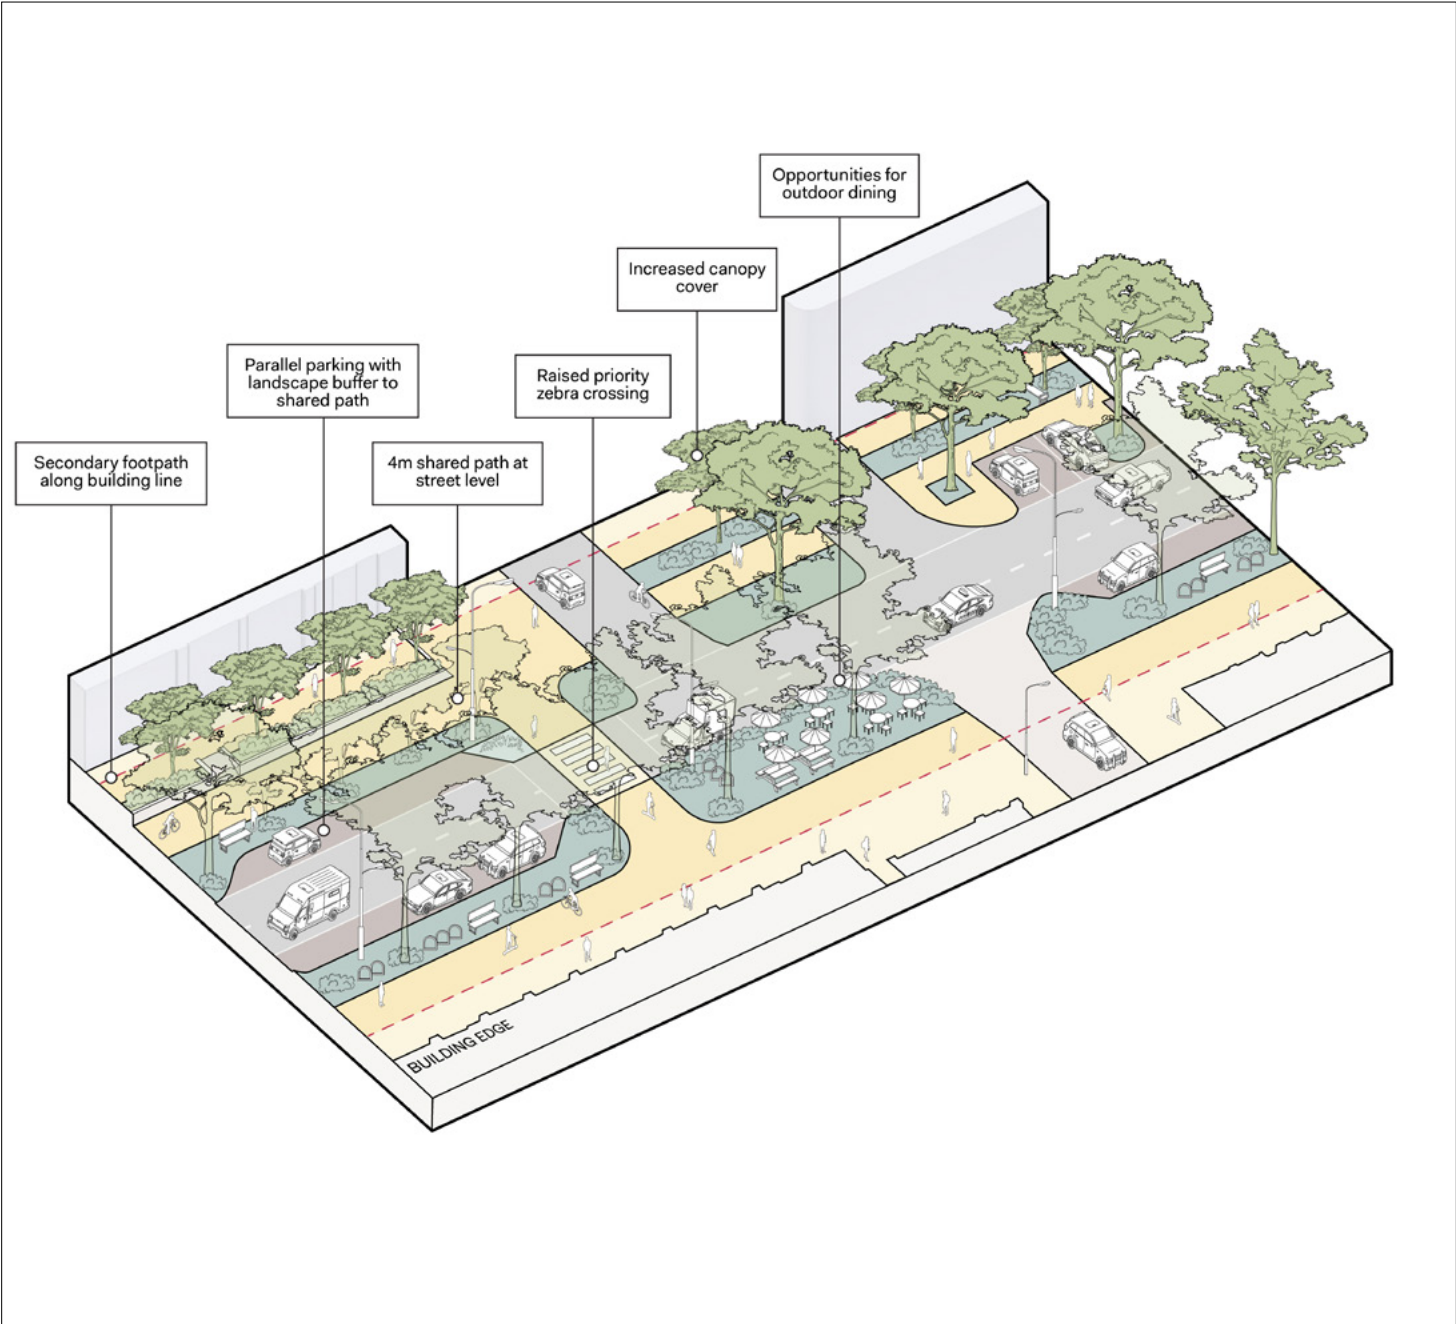



Proposed | Challis Street Axonometric

Scale NTS

Antill Street (minor)


Legend

	Shared Path / Footpath
	Planting
	Amenity zone (e.g. street furniture, bike racks, outdoor dining and other amenities)
	Raingardens
	On-street Parking
	Carriageway / Driveway

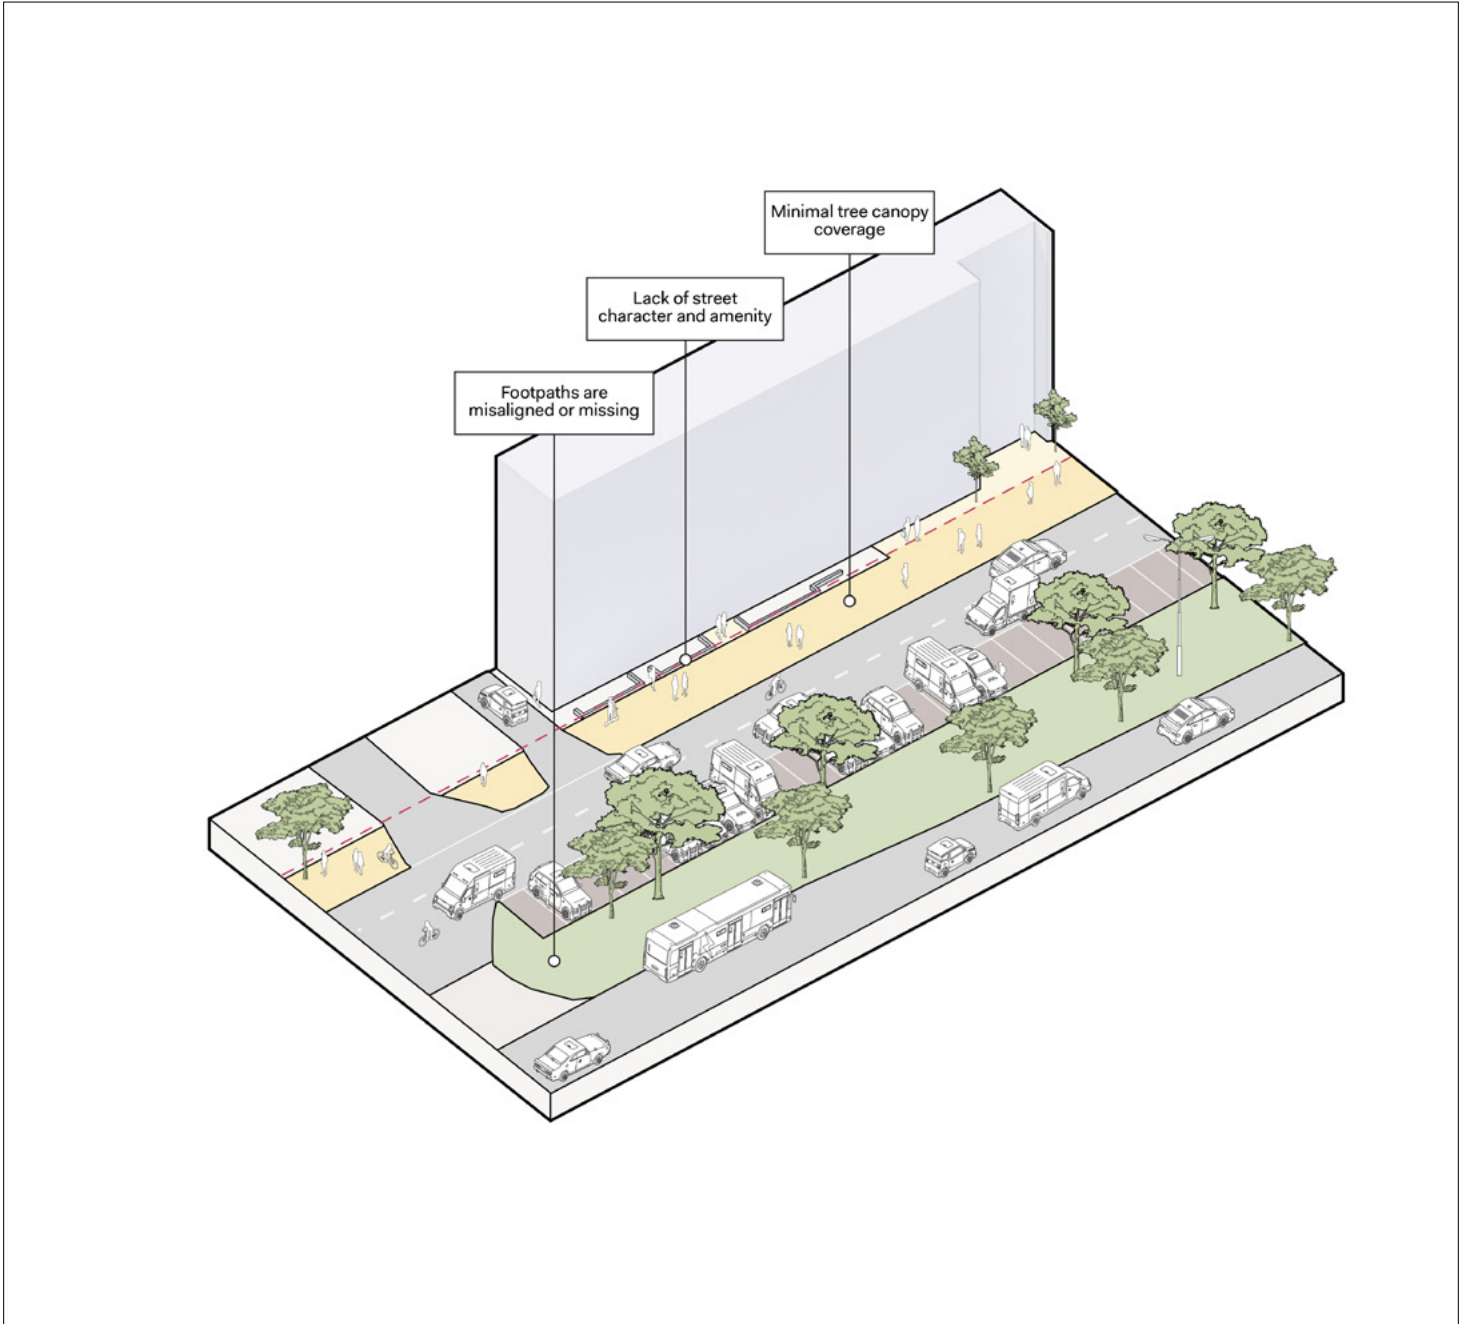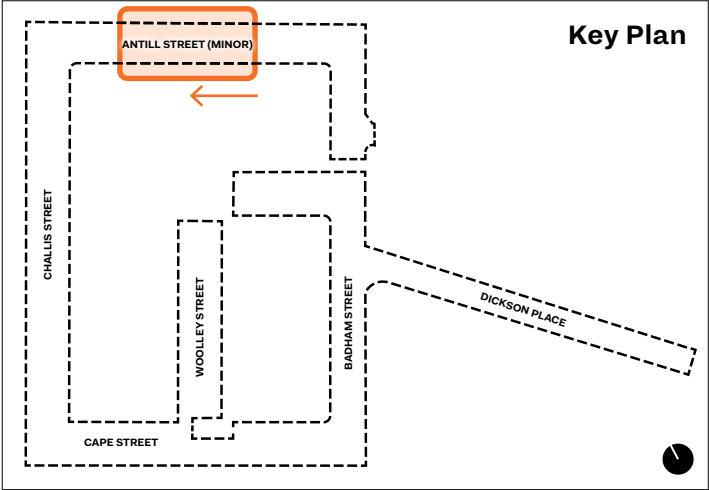

Existing | Antill Street (minor) Axonometric

Scale NTS

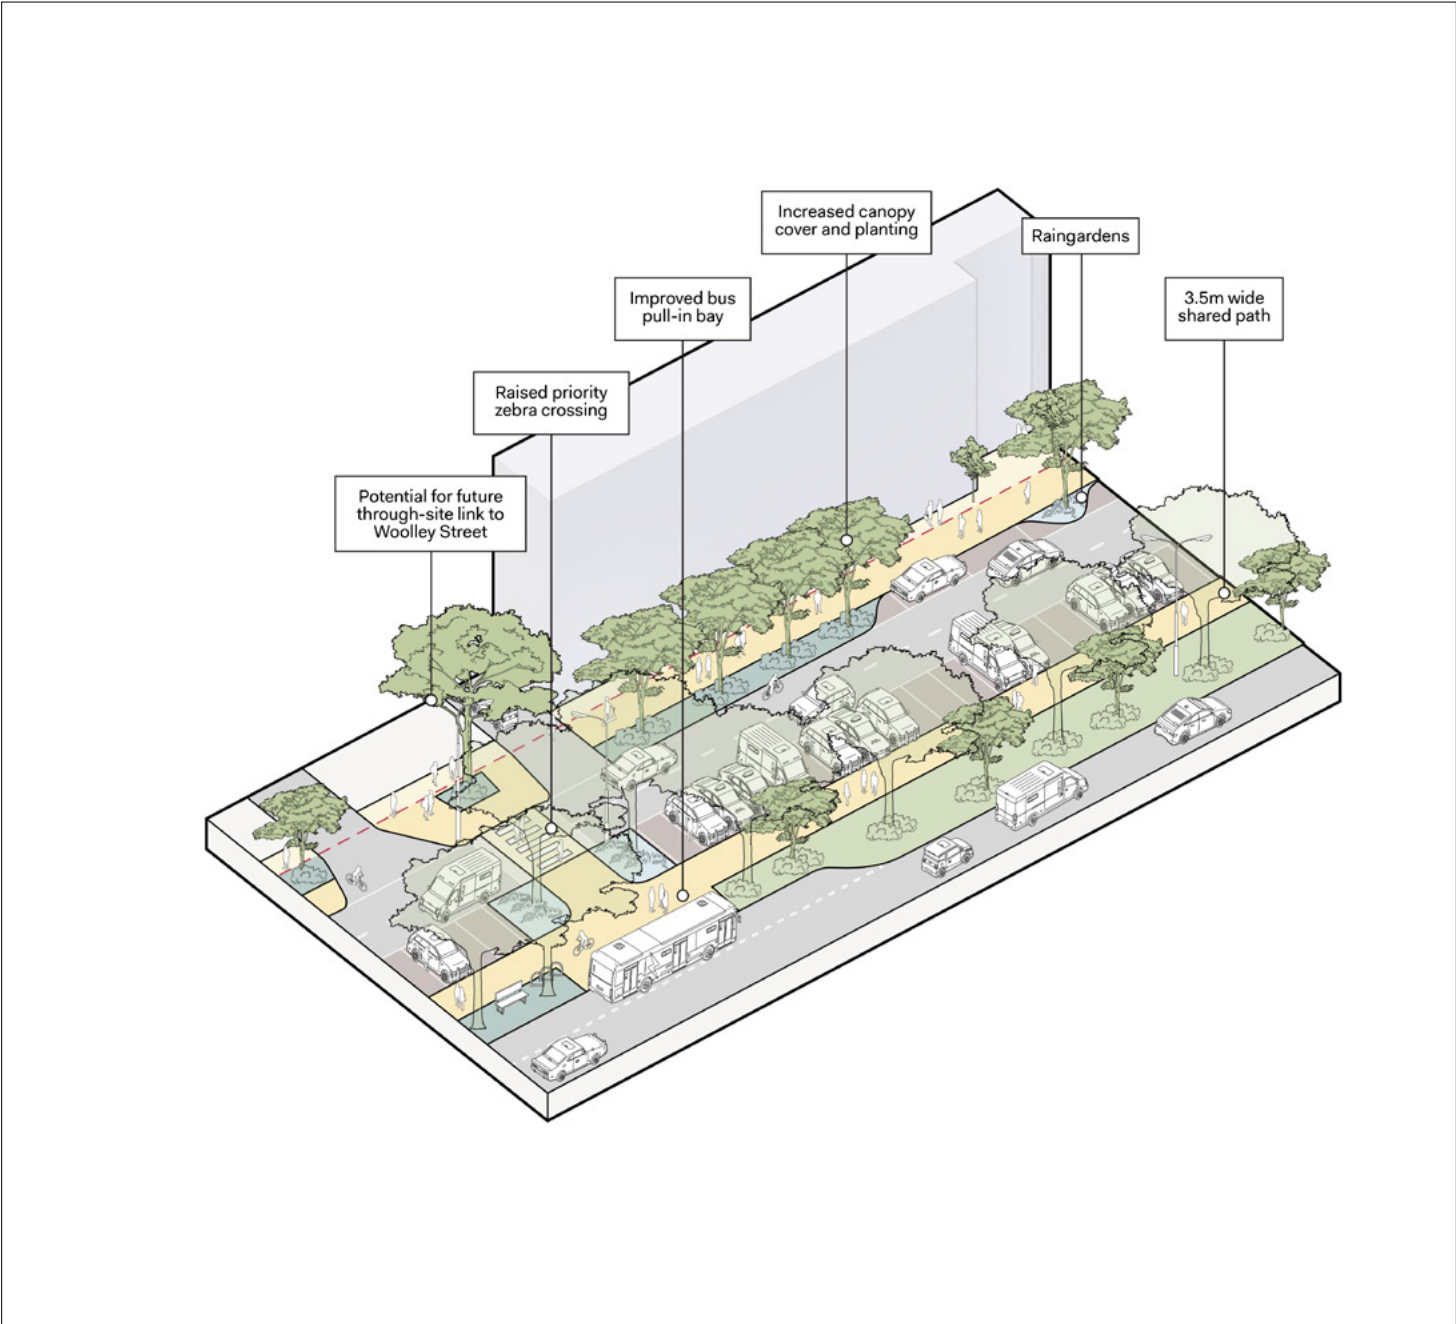

Proposed | Antill Street (minor) Axonometric

Scale NTS

Woolley Street | North-South

Legend

Shared Path / Footpath



Planting

Amenity zone (e.g. street furniture, bike racks, outdoor dining and other amenities)

Raingardens


On-street Parking

Carriageway / Driveway

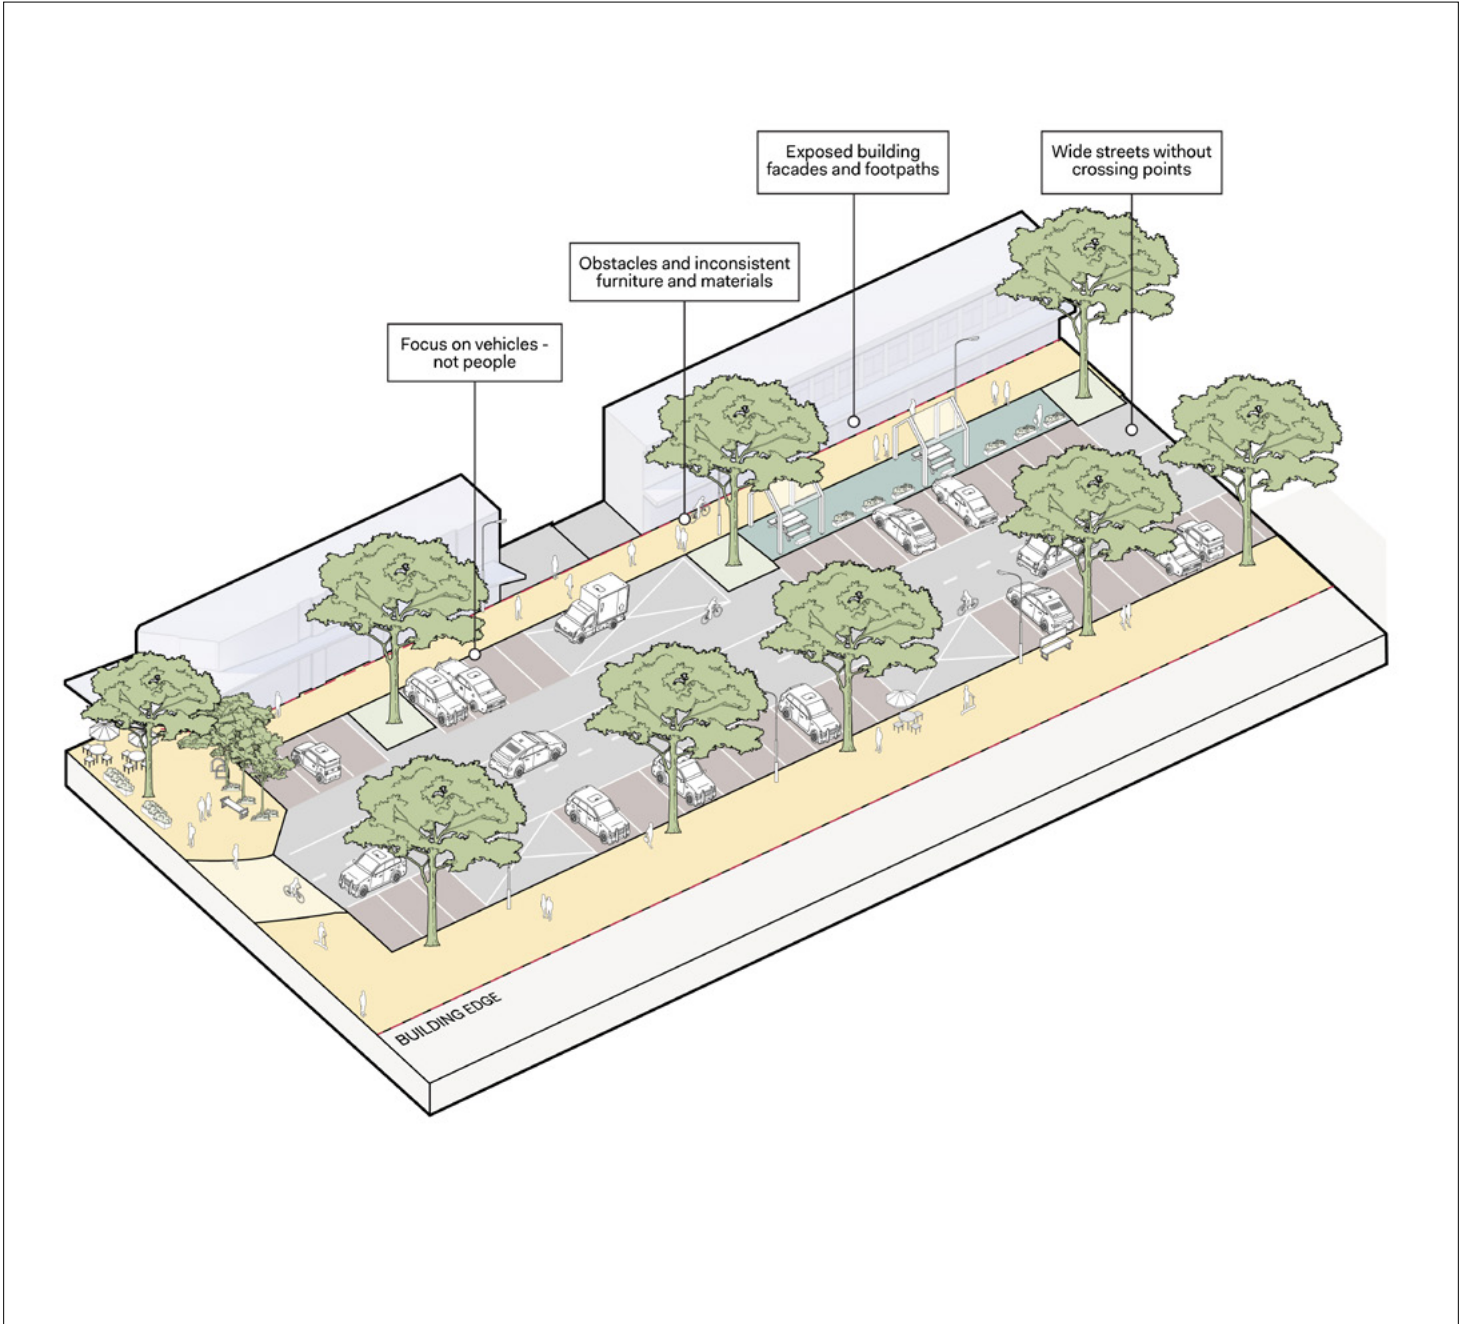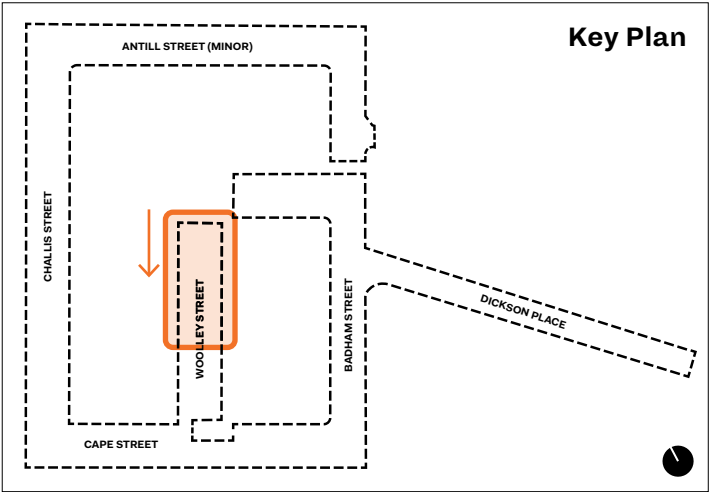

Existing | Woolley Street | North-South Axonometric

Scale NTS

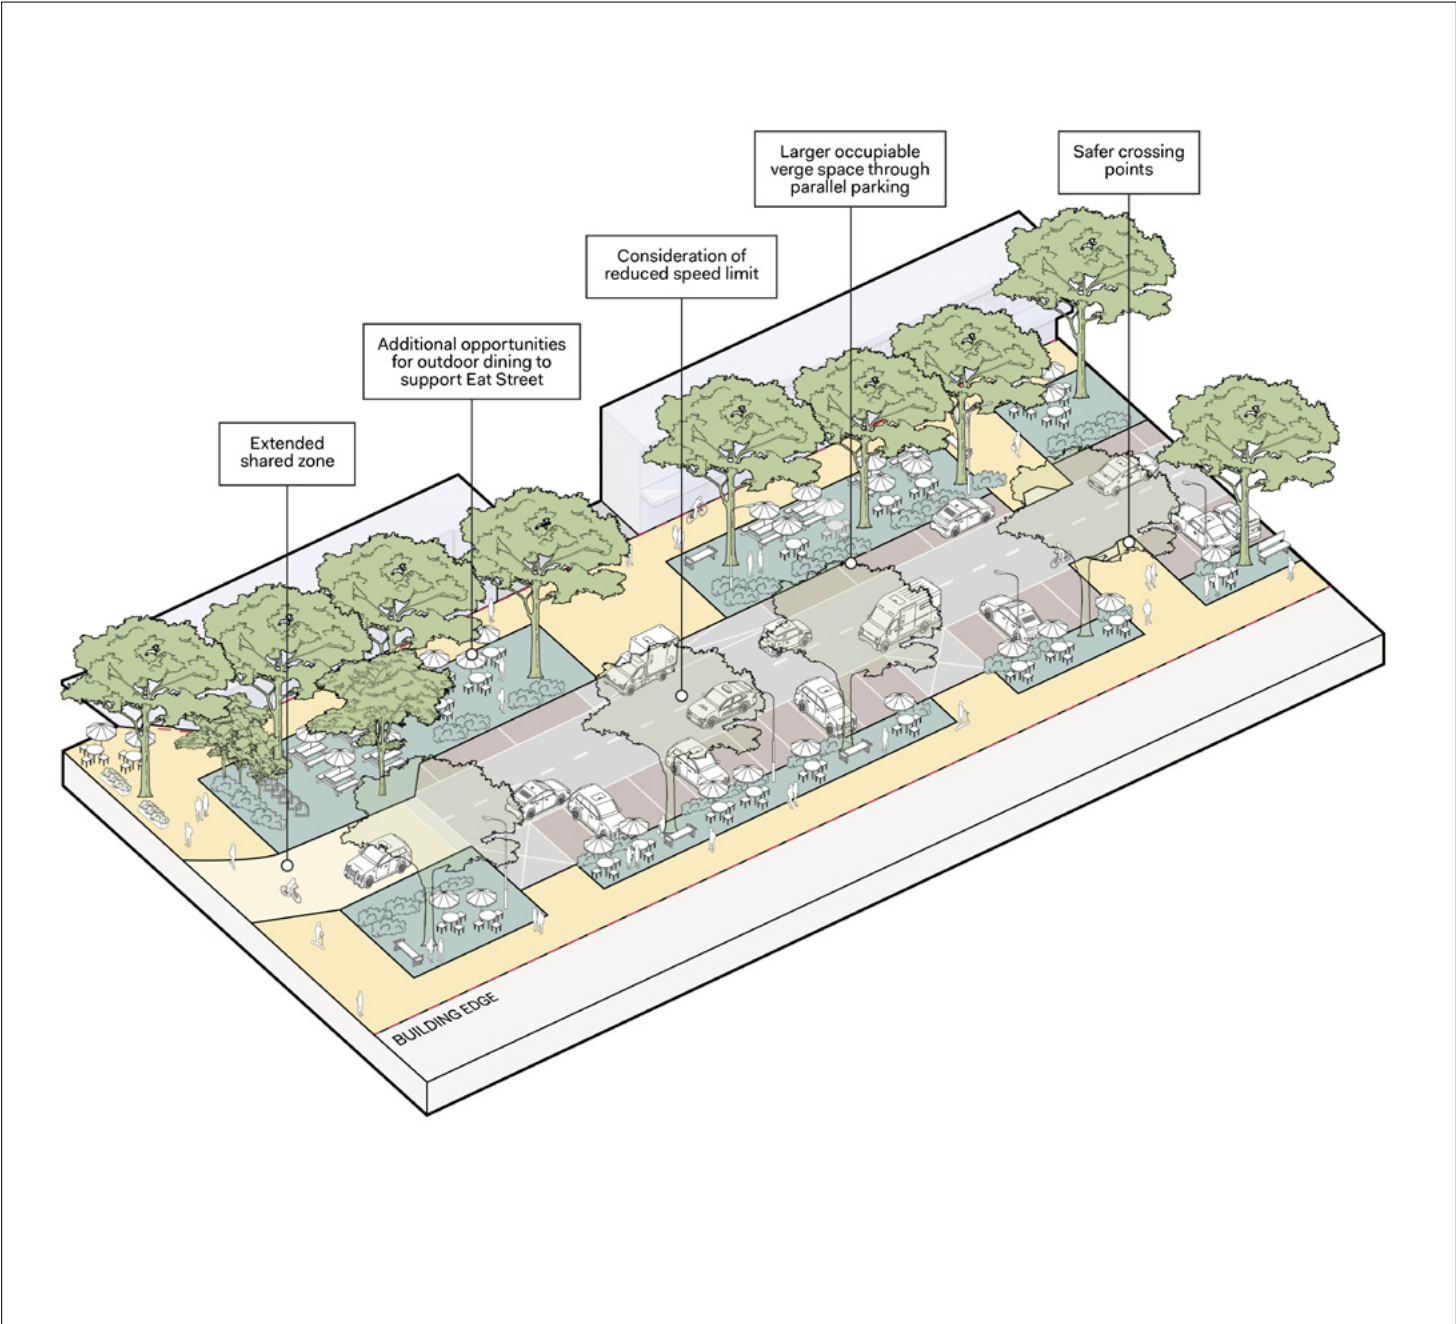

Proposed | Woolley Street | North-South Axonometric

Scale NTS

Woolley Street | East-West

Legend

Shared Path / Footpath



Planting

Amenity zone (e.g. street furniture, bike racks, outdoor dining and other amenities)

Raingardens


On-street Parking

Carriageway / Driveway

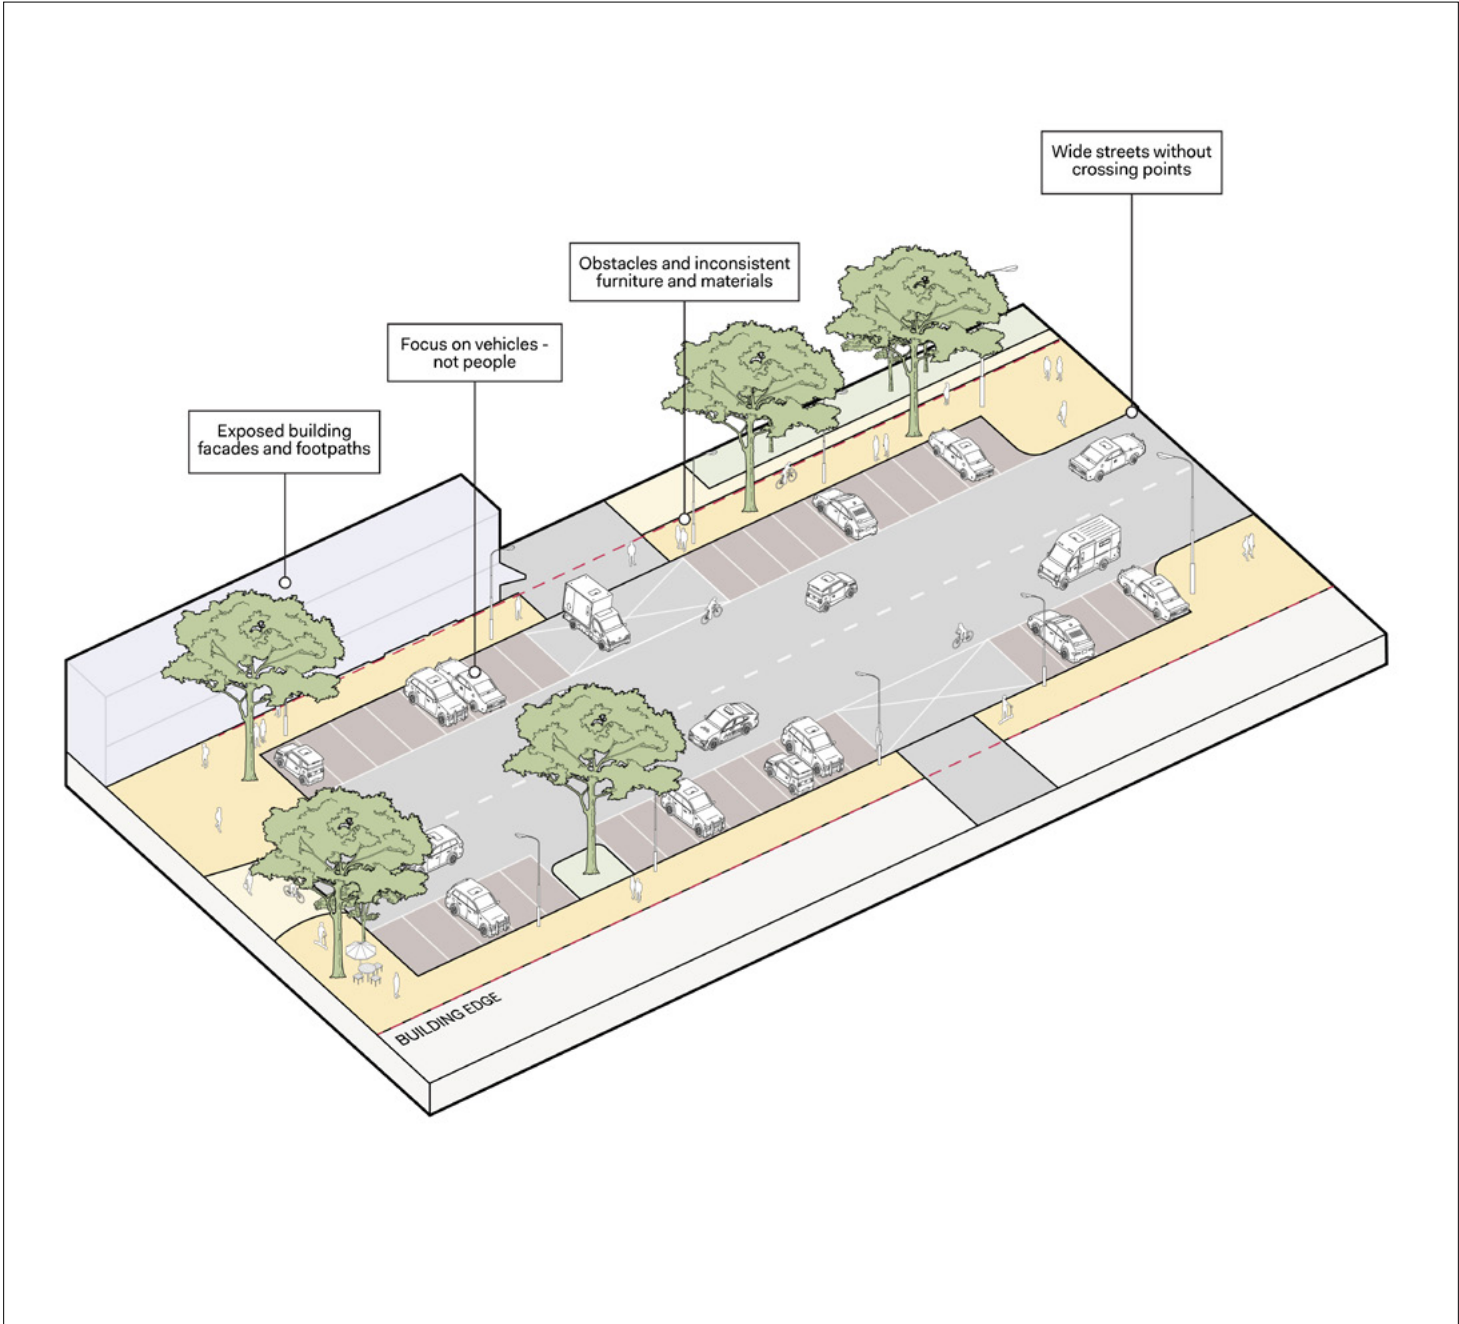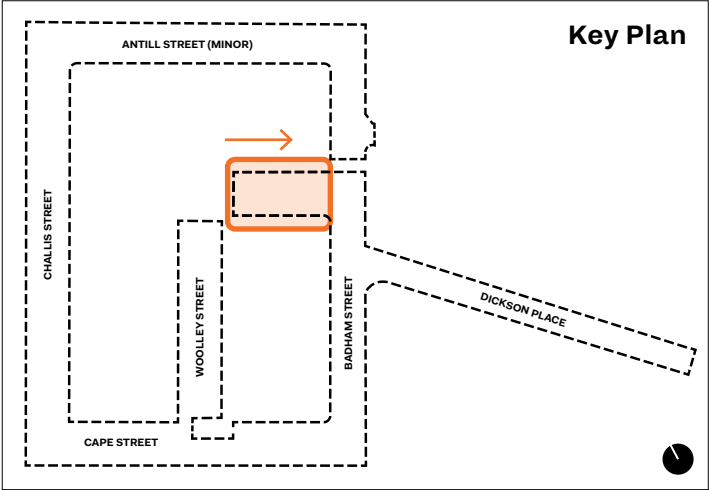

Existing | Woolley Street | East-West Axonometric

Scale NTS

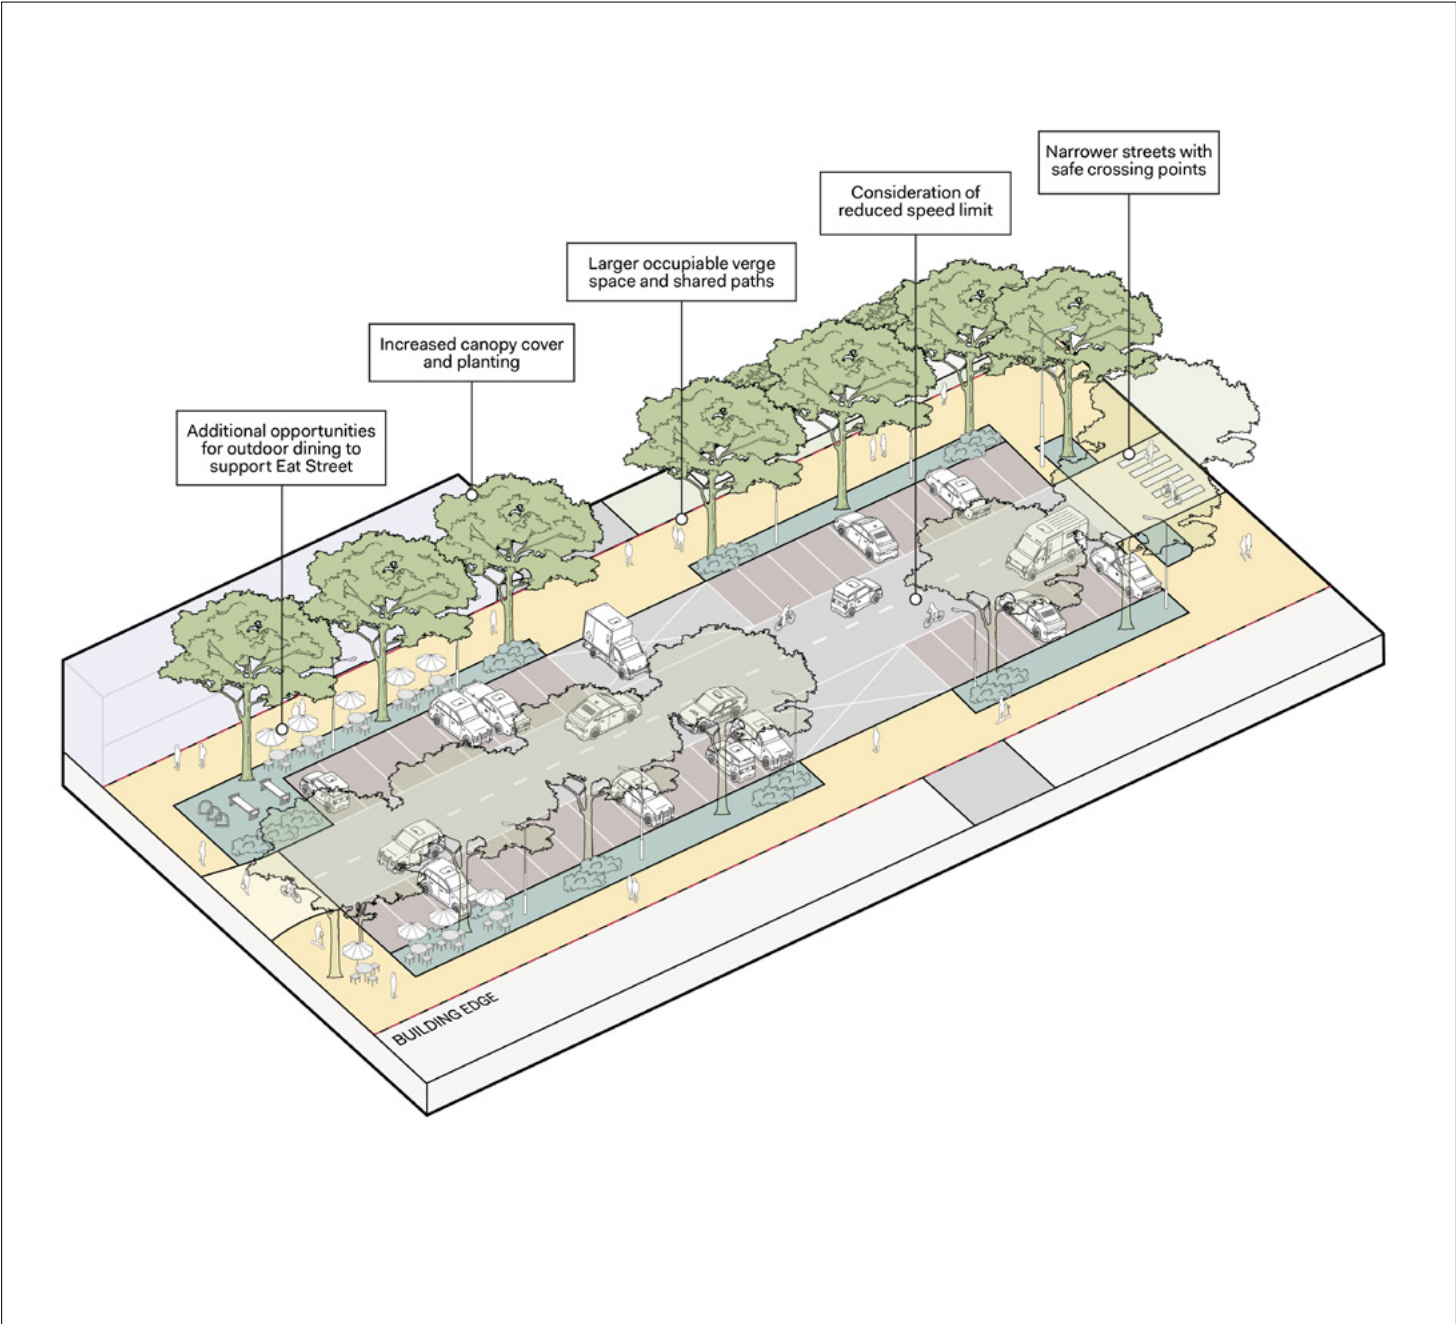



Proposed | Woolley Street | East-West Axonometric

Scale NTS

Cape Street


Legend

	Shared Path / Footpath
	Planting
	Amenity zone (e.g. street furniture, bike racks, outdoor dining and other amenities)
	Raingardens
	On-street Parking
	Carriageway / Driveway

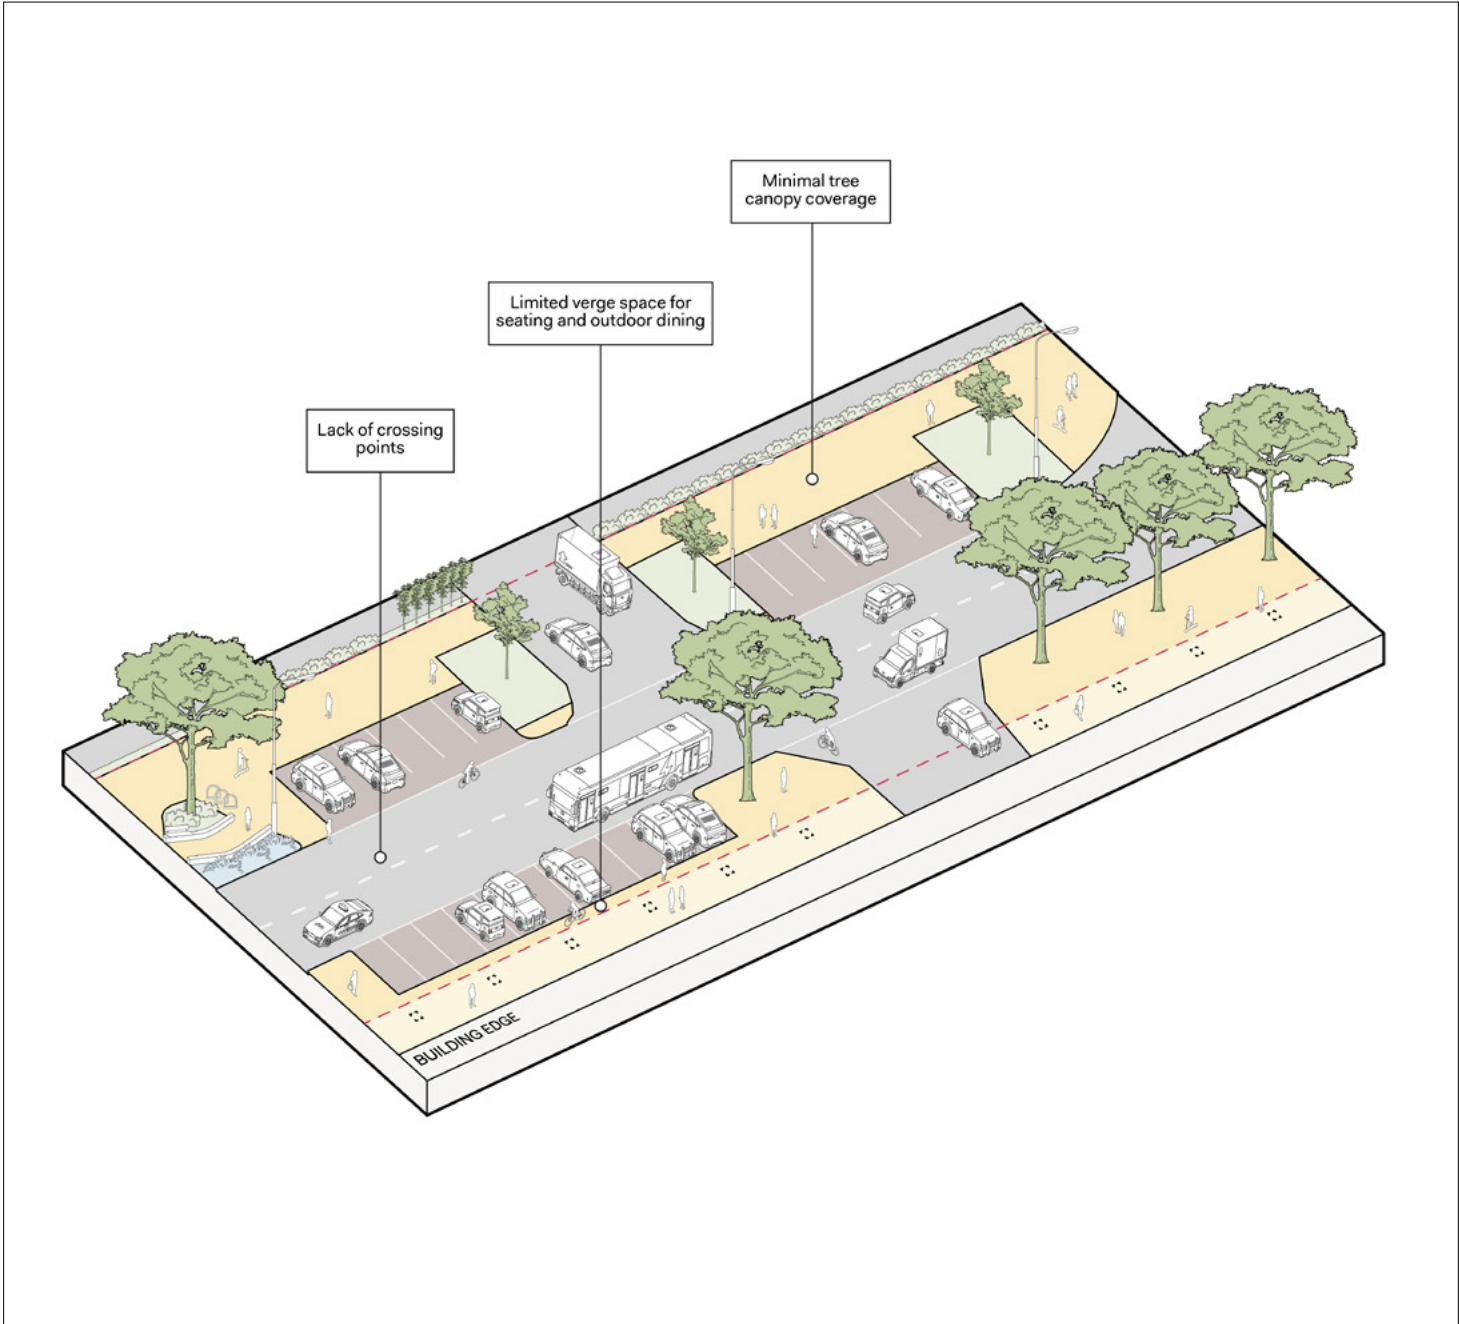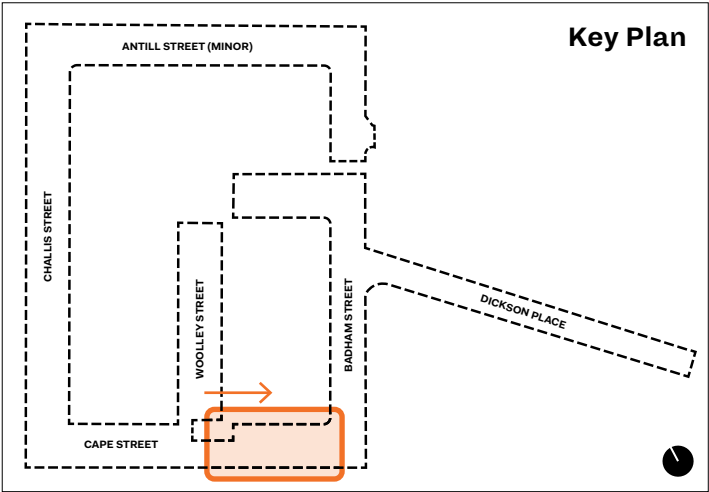

Existing | Cape Street Axonometric

Scale NTS

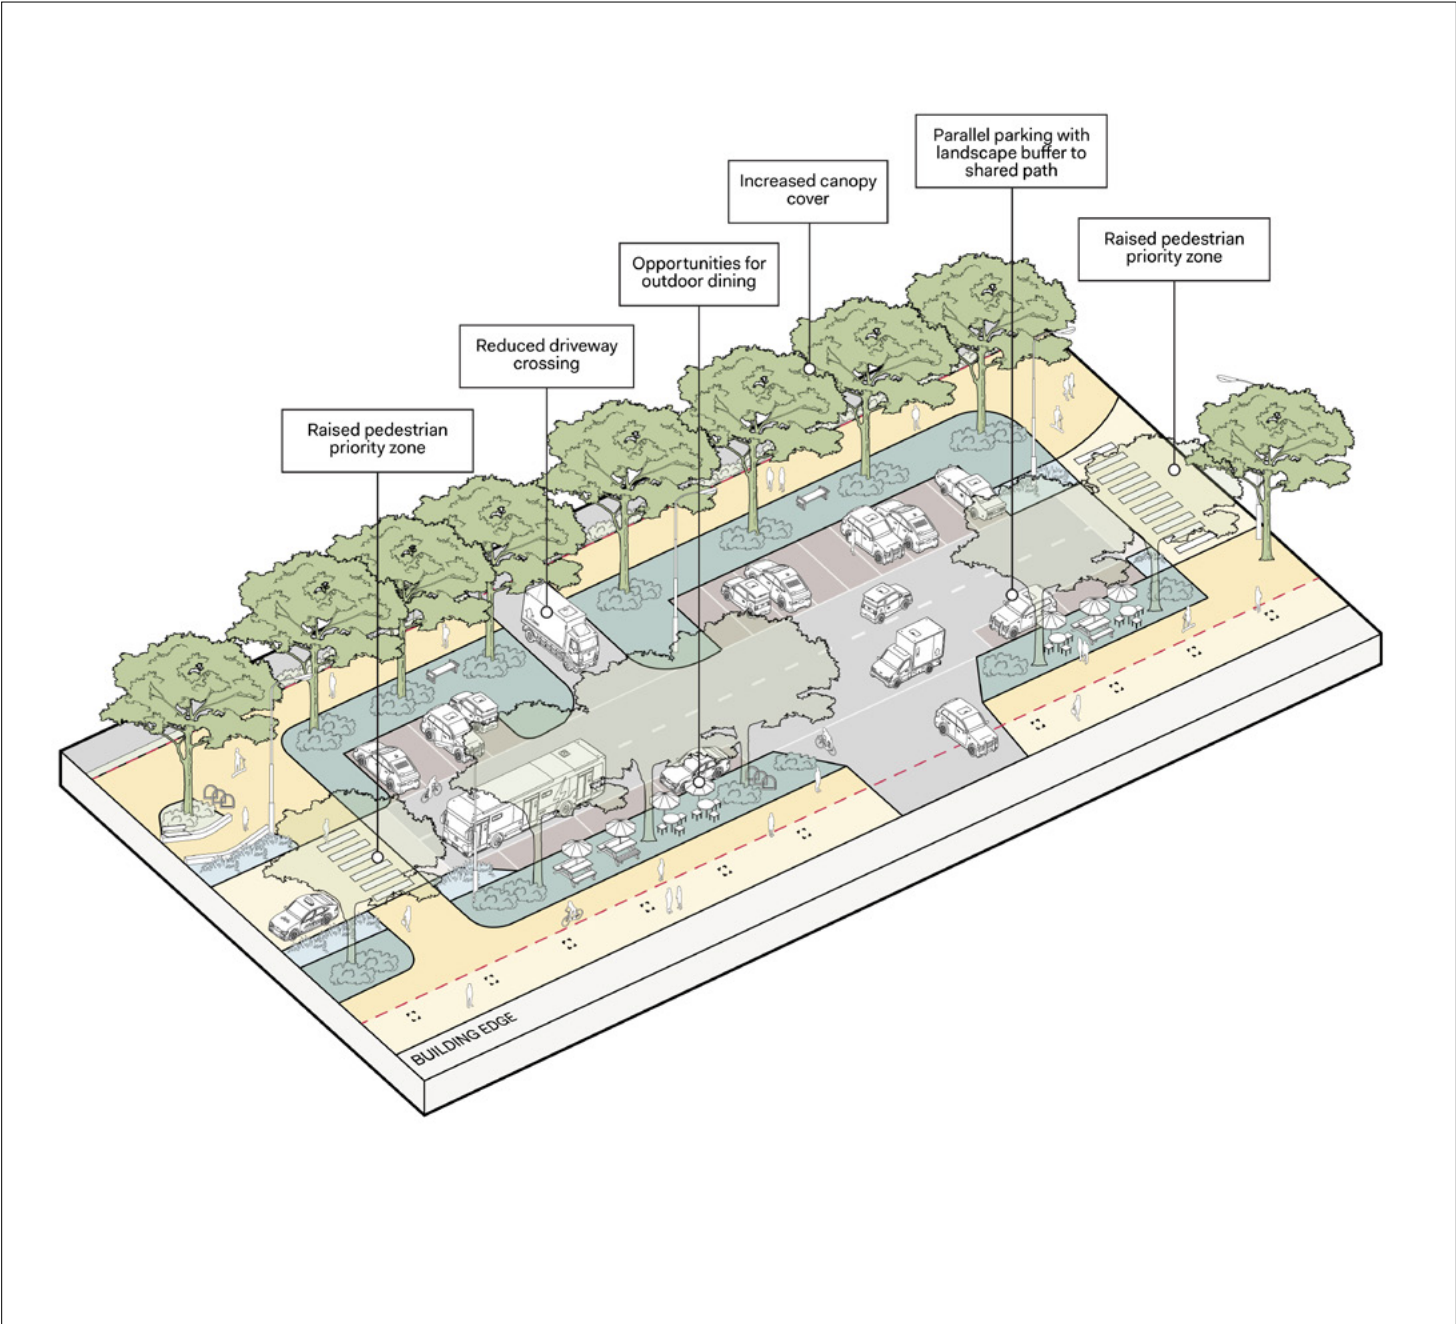



Proposed | Cape Street Axonometric

Scale NTS

Badham Street


Legend

	Shared Path / Footpath
	Planting
	Amenity zone (e.g. street furniture, bike racks, outdoor dining and other amenities)
	Raingardens
	On-street Parking
	Carriageway / Driveway

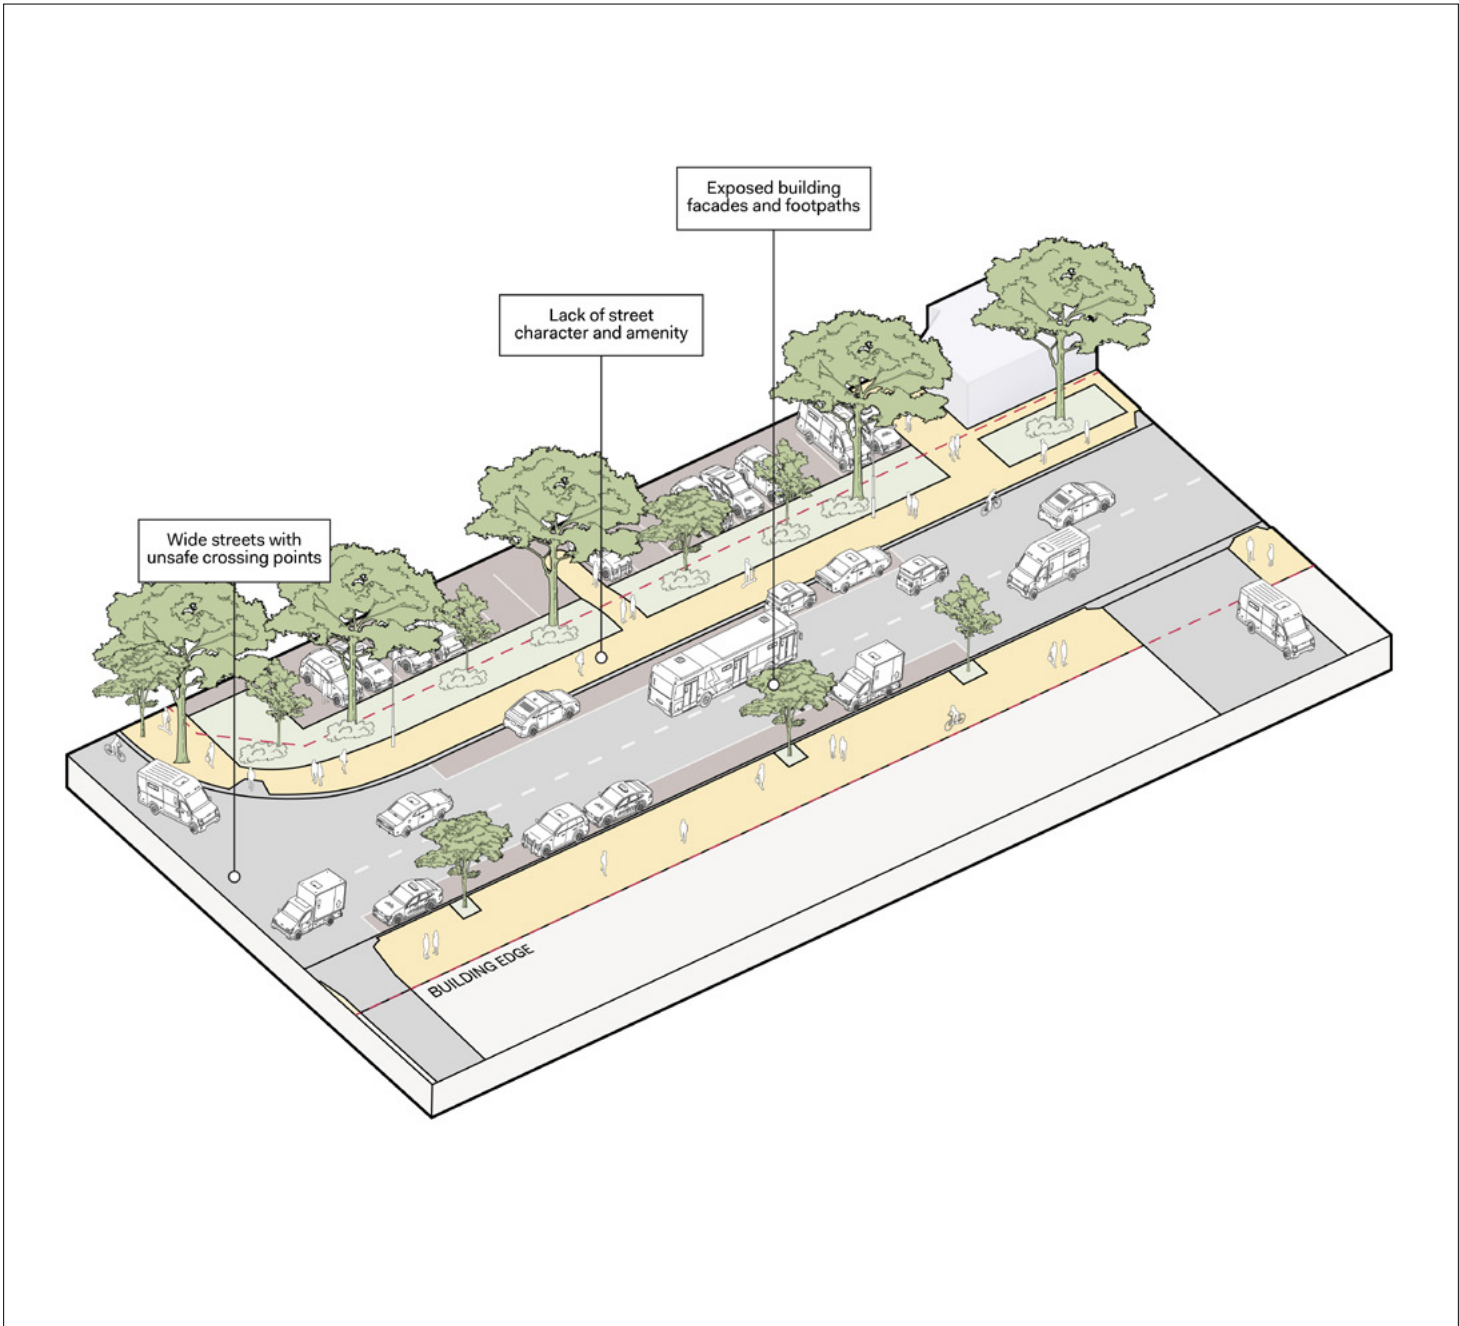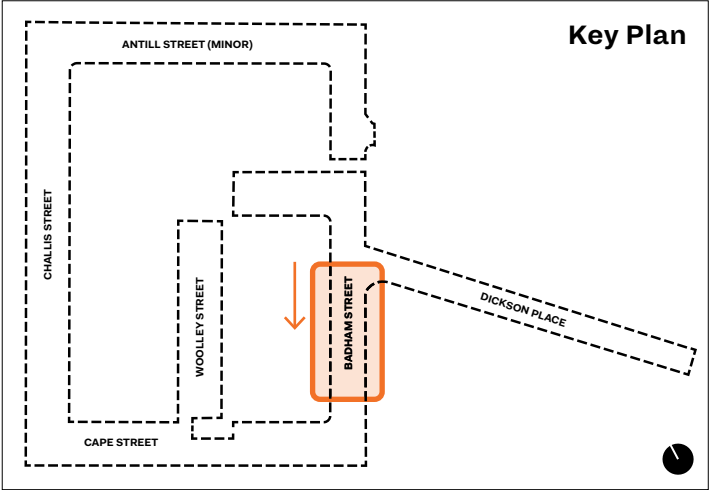

Existing | Badham Street Axonometric

Scale NTS

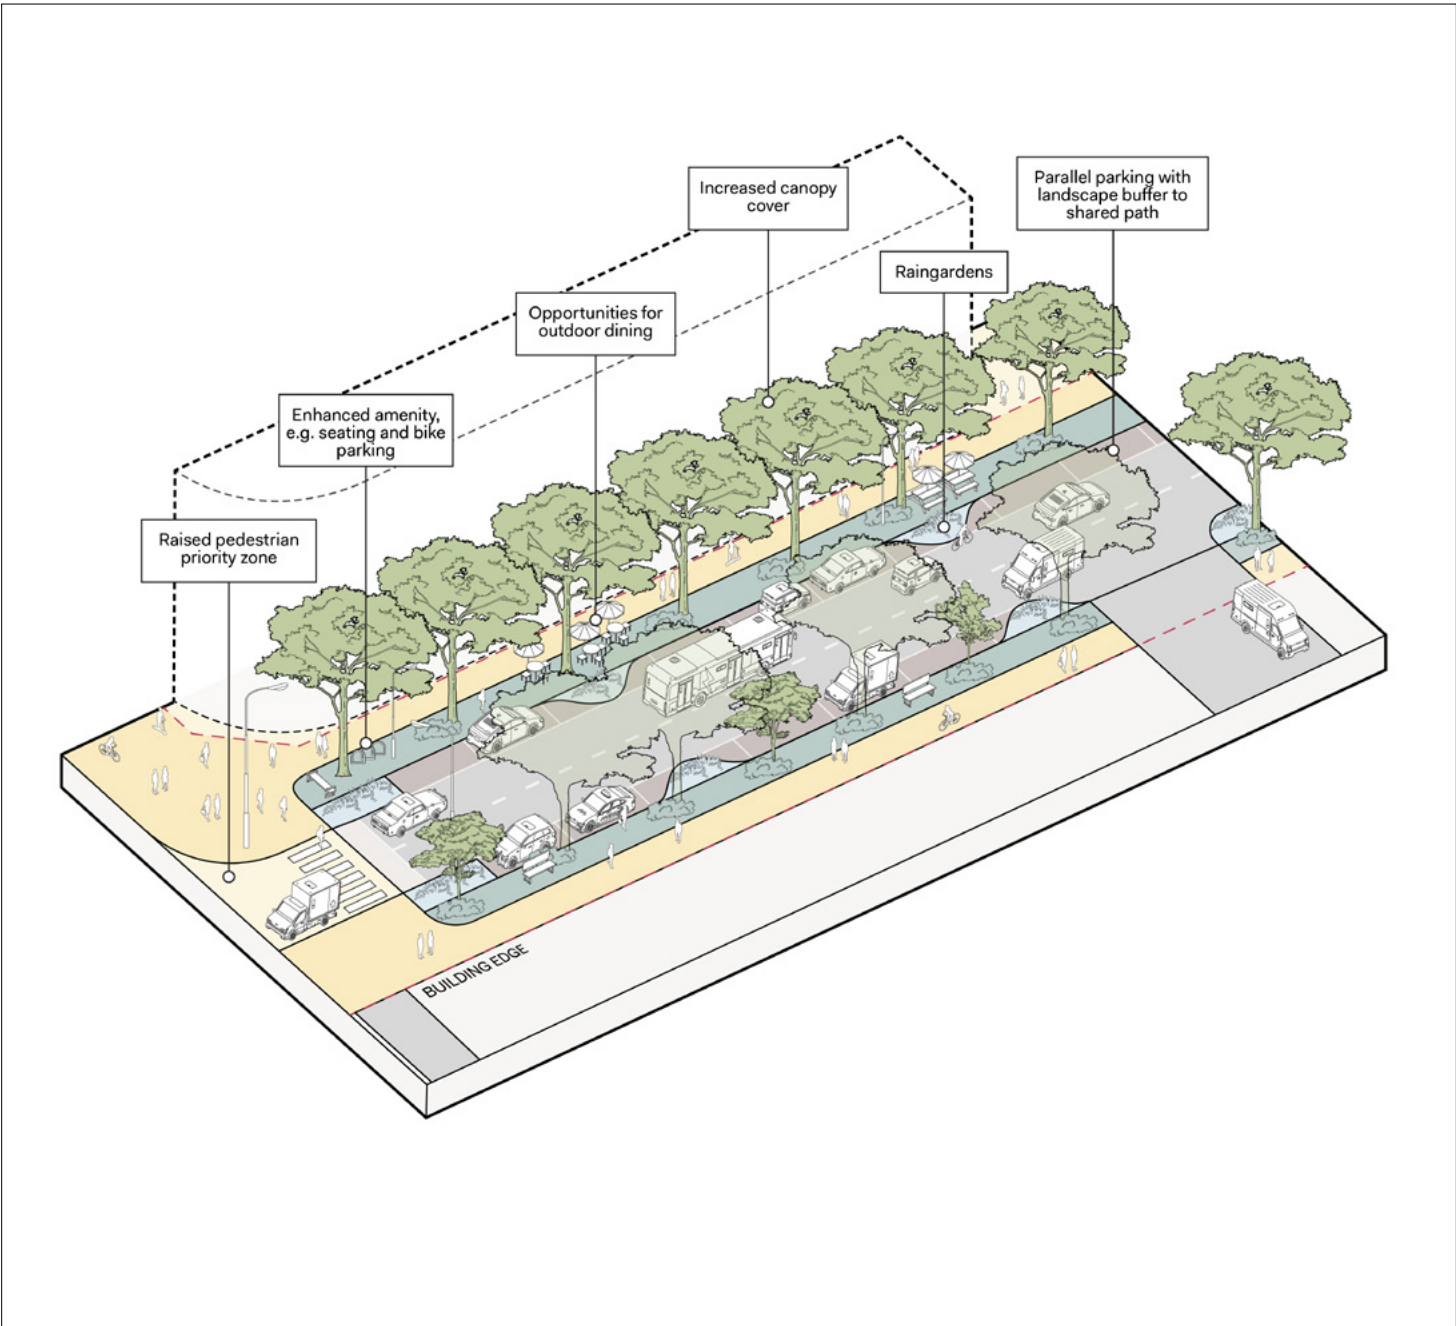



Proposed | Badham Street Axonometric

Scale NTS

Dickson Place


Legend

- Shared Path / Footpath
- Planting
- Amenity zone (e.g. street furniture, bike racks, outdoor dining and other amenities)
- Raingardens
- On-street Parking
- Carriageway / Driveway

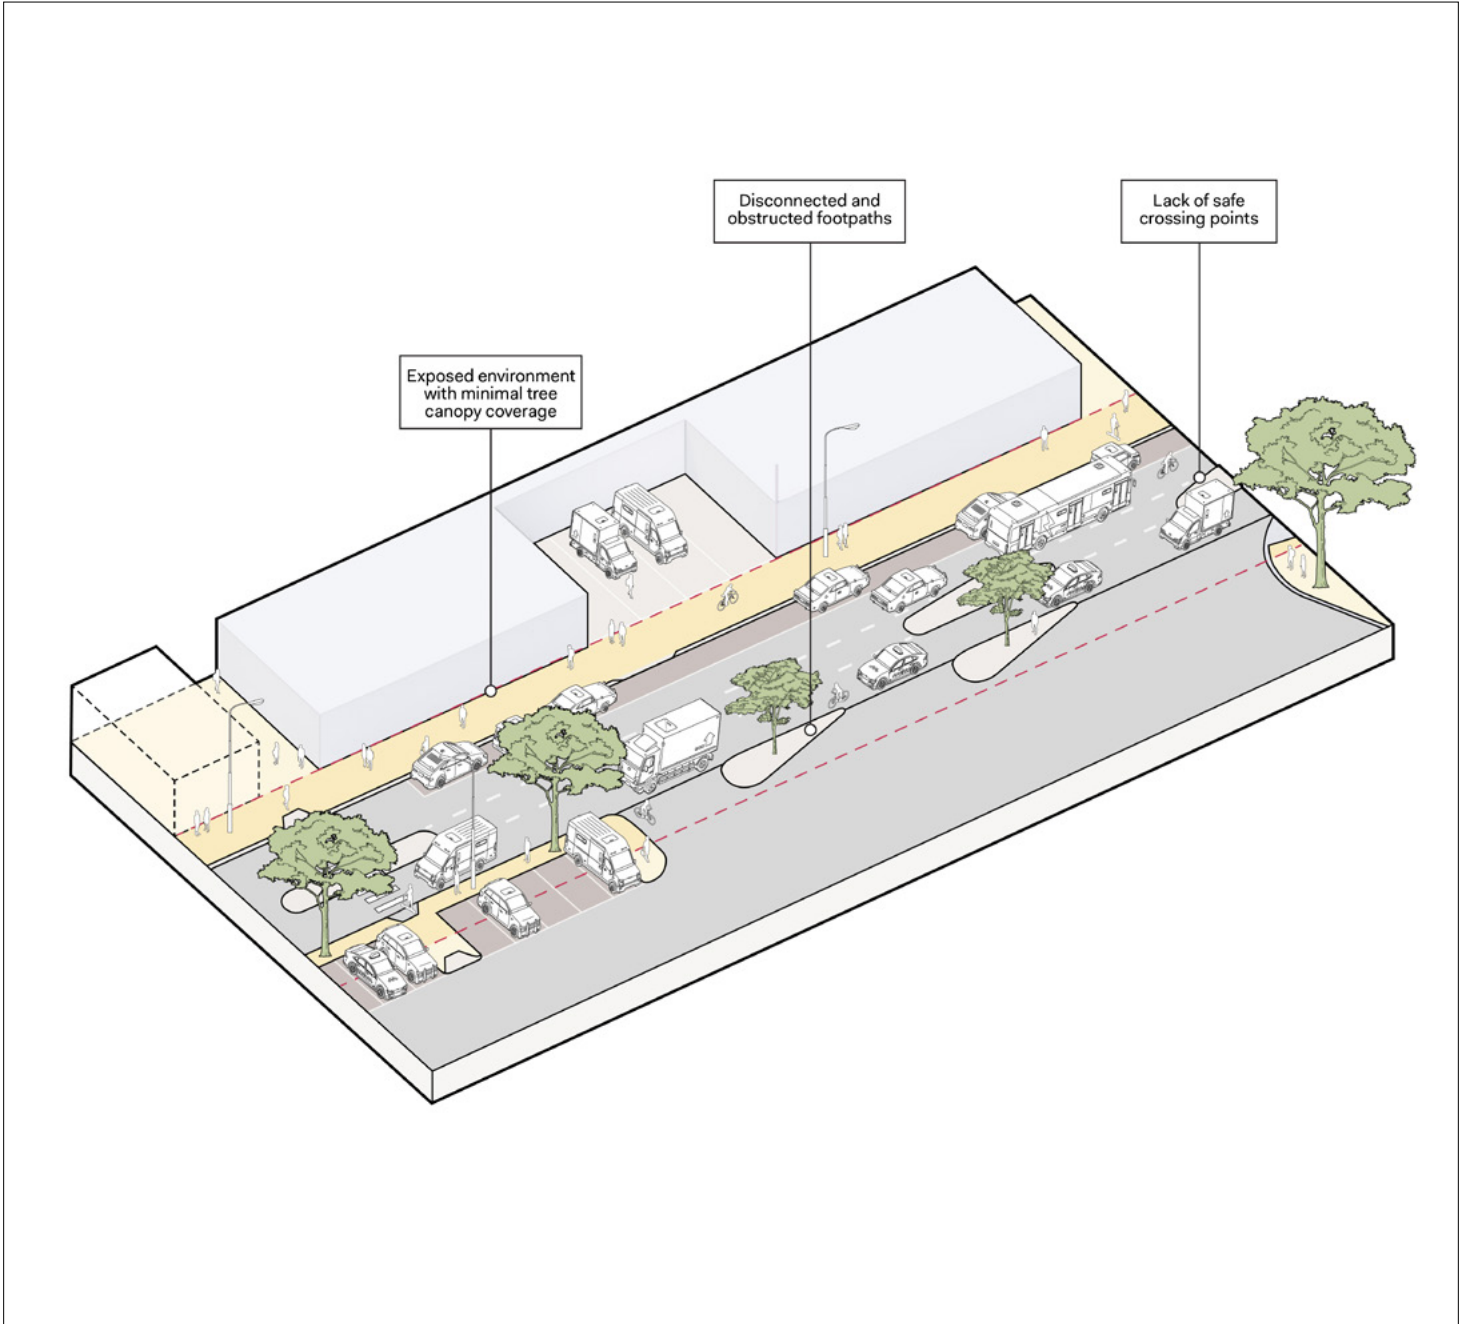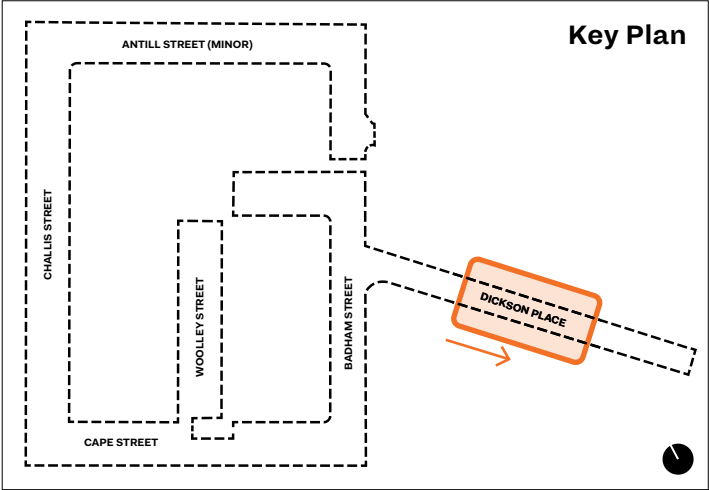

Existing | Dickson Place Axonometric


Scale NTS

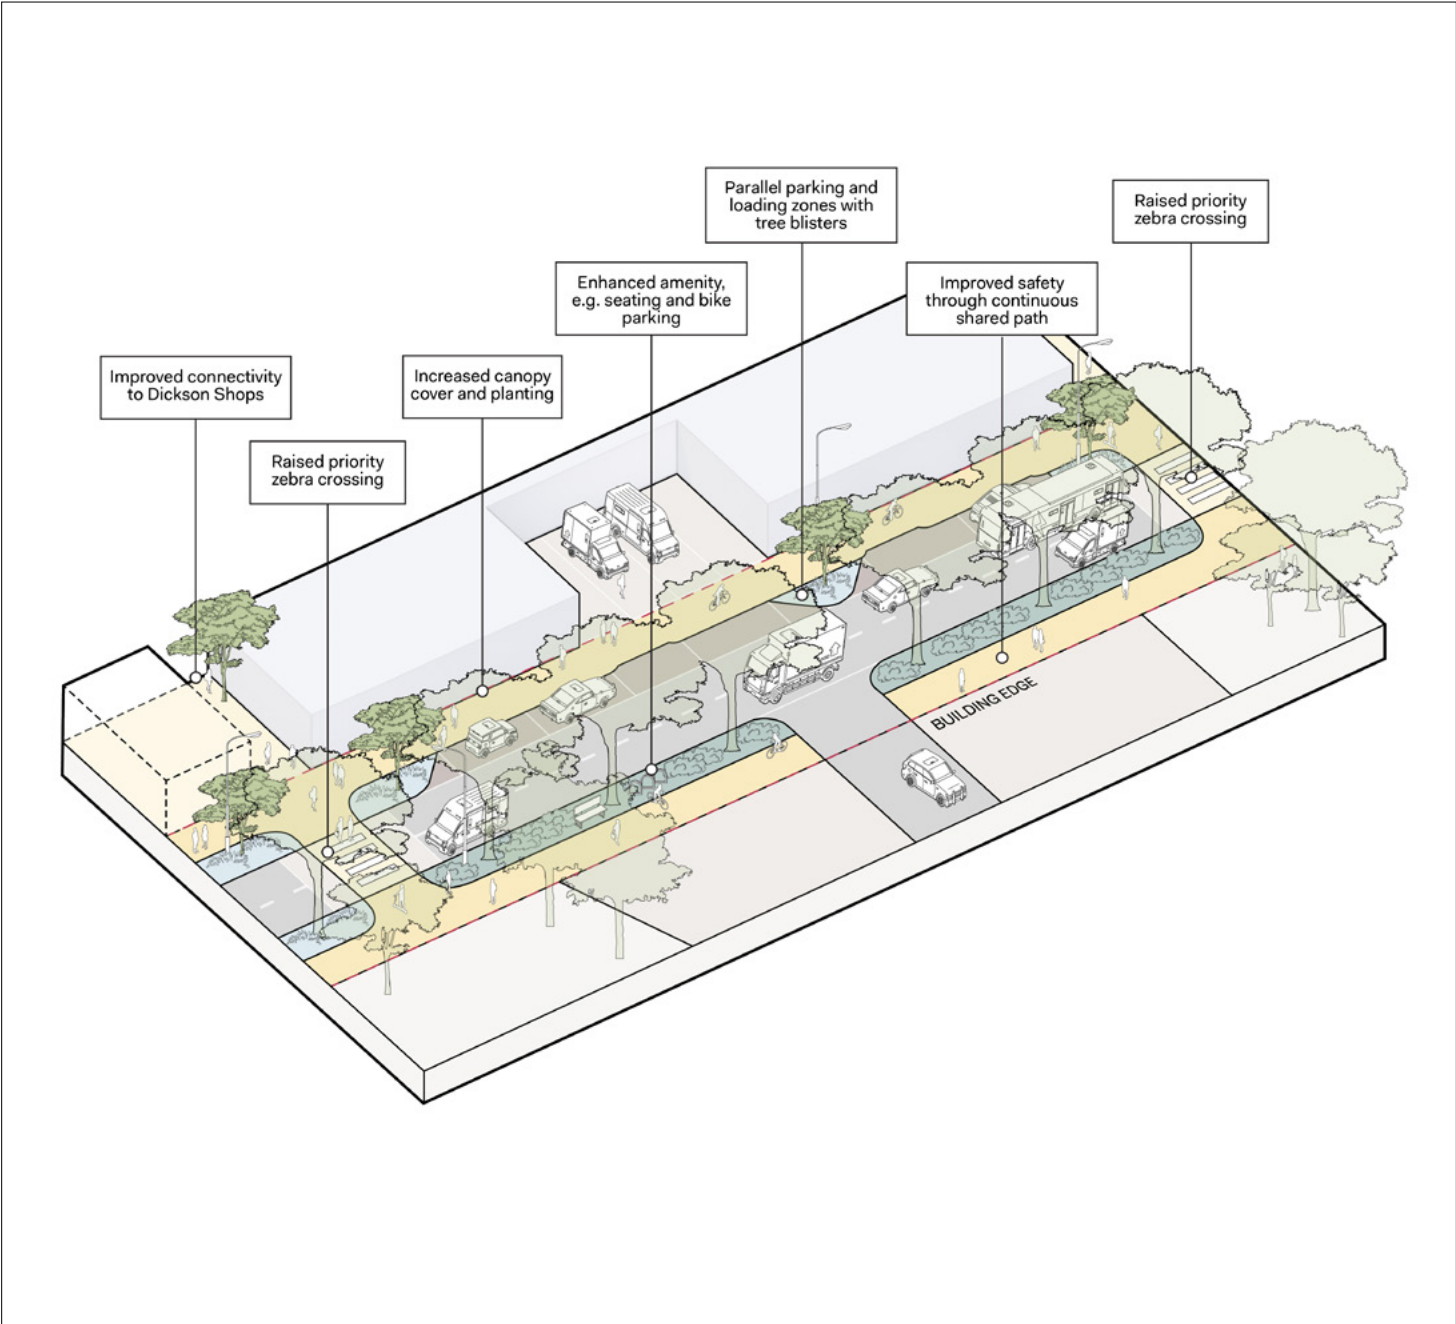


Proposed | Dickson Place Axonometric

Scale NTS


Badham Street
Existing

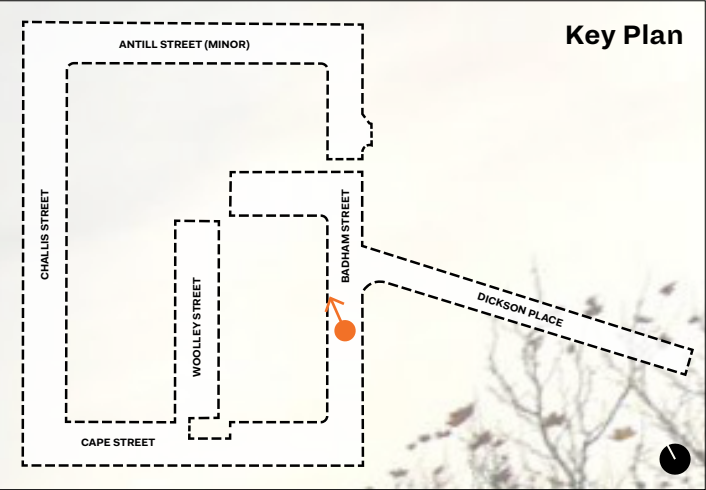


**Badham Street
Proposed**

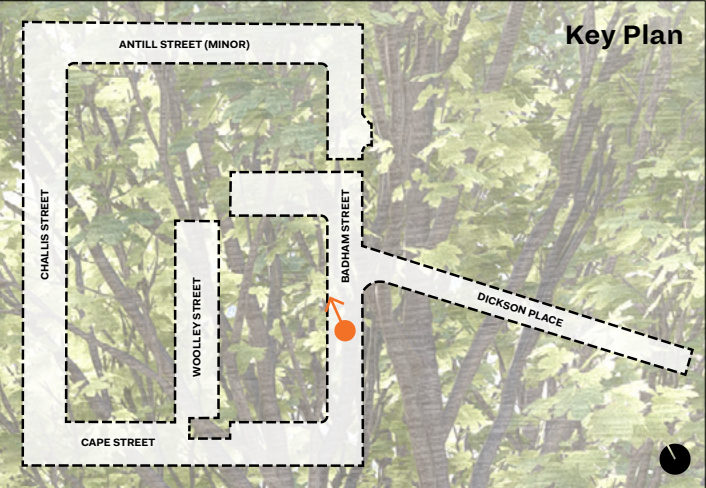

Woolley Street
Existing

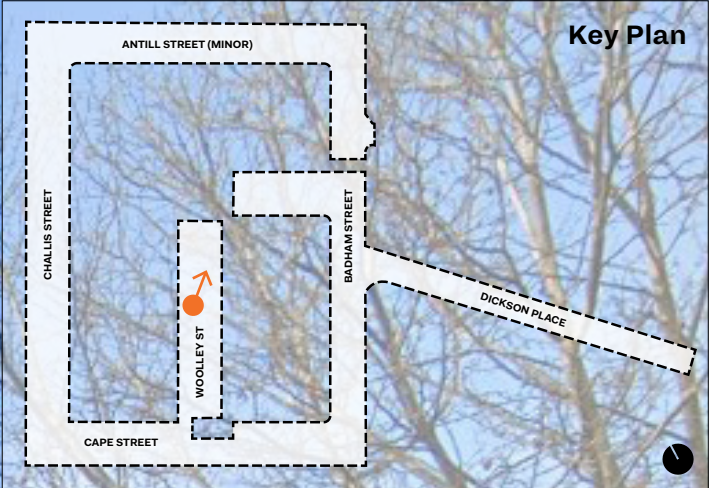

Woolley Street
Proposed

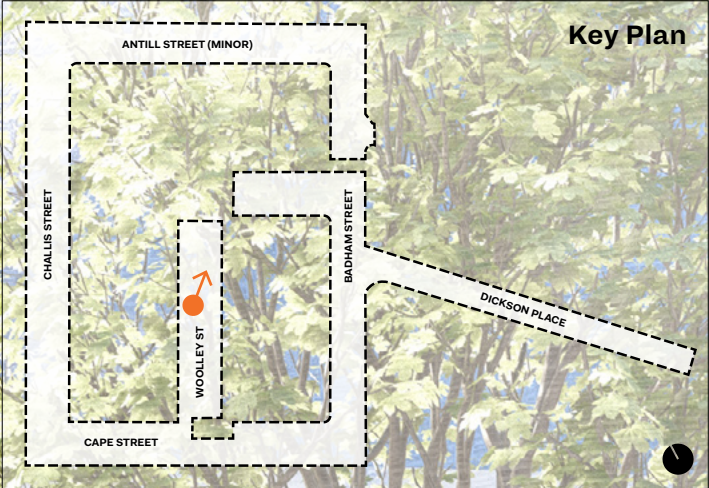

Materials Palette



Footpath / Shared Paths

Location: All streets
Material: Precast concrete paver (grey) to match Stage 1A upgrade works



Future Potential Artwork

Location: Woolley Street
General notes: Artwork is indicative only and does not depict intended finish.

Photo by: Robert Keane (Unsplash)



Street Furniture | Bench

Location: All streets
Material: DDA timber (or similar) seat with backrests and armrests




Banding & Margins

Location: All streets
Material: Precast concrete paver (grey)



Lighting | Character Street Lights

Location: Woolley Street
Material: Powdercoated (red) character lighting

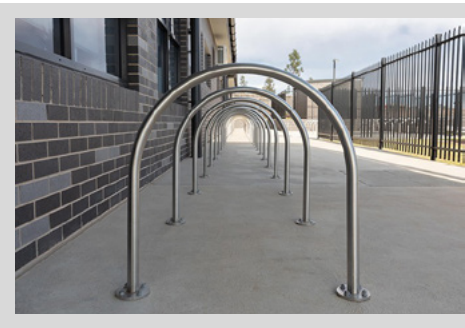


Street Furniture | Bike Rack

Location: All streets
Material: Semi hoop bicycle parking



Activity Node Paving

Location: All streets
Material: Recycled Dickson bricks

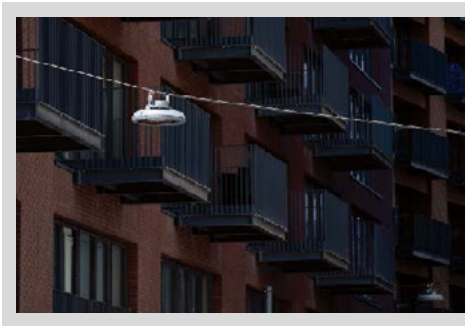

Lighting | Catenary

Location: Woolley Street
Material: Suspended catenary lighting



Street Furniture | Bins

Location: All streets
Material: Aluminium/timber clad bins with stainless steel frame



Permeable Paving

Location: All streets
Material: Precast concrete paver with aggregate





Street Furniture | Bollards

Location: All streets
Material: Steel bollards (powdercoat optional)



Raised Priority Zebra Crossing

Location: All streets
Material: Insitu concrete with white linemarking

Tree Palette

A photograph of a Brittle Gum tree (Eucalyptus mannifera) with a thick, white, textured trunk and dense green foliage, standing in a grassy area.

Primary Street Tree

Location: Challis St

Common Name: Brittle Gum

Botanical Name: *Eucalyptus mannifera*

A photograph of a Chinese Pistachio tree (Pistacia chinensis 'Male form') with a rounded canopy of green leaves, situated on a lawn.

Secondary Street Tree

Location: Challis St

Common Name: Chinese Pistachio

Botanical Name: *Pistacia chinensis 'Male form'*

A photograph of a London Plane Tree (Platanus acerifolia 'Bloodgood') with a large, spreading canopy showing yellow and green foliage, growing in a park-like setting.

Primary Street Tree

Location: Badham St, Dickson Pl, Woolley St, Cape St

Species: London Plane Tree / *Platanus acerifolia* 'Bloodgood'

A photograph of a Claret Ash tree (Fraxinus angustifolia subsp. oxycarpa 'Raywood') with vibrant red and orange autumn foliage, located near a body of water.

Secondary Street Tree

Location: Challis St

Common Name: Claret Ash

Botanical Name: *Fraxinus angustifolia subsp. oxycarpa* 'Raywood'

A photograph of a Chinese Pistachio tree (Pistacia chinensis 'Male form') with a rounded canopy of green leaves, situated on a lawn.

Primary Street Tree

Location: Antill St (minor)

Common Name: Chinese Pistachio

Botanical Name: *Pistacia chinensis 'Male form'*

A photograph of a Flowering Cherry tree (Prunus serrulata) in full bloom with dense pink blossoms, set against a green lawn and other trees.

Secondary Street Tree

Location: Badham St, Dickson Pl

Common Name: Flowering Cherry

Botanical Name: *Prunus serrulata*

