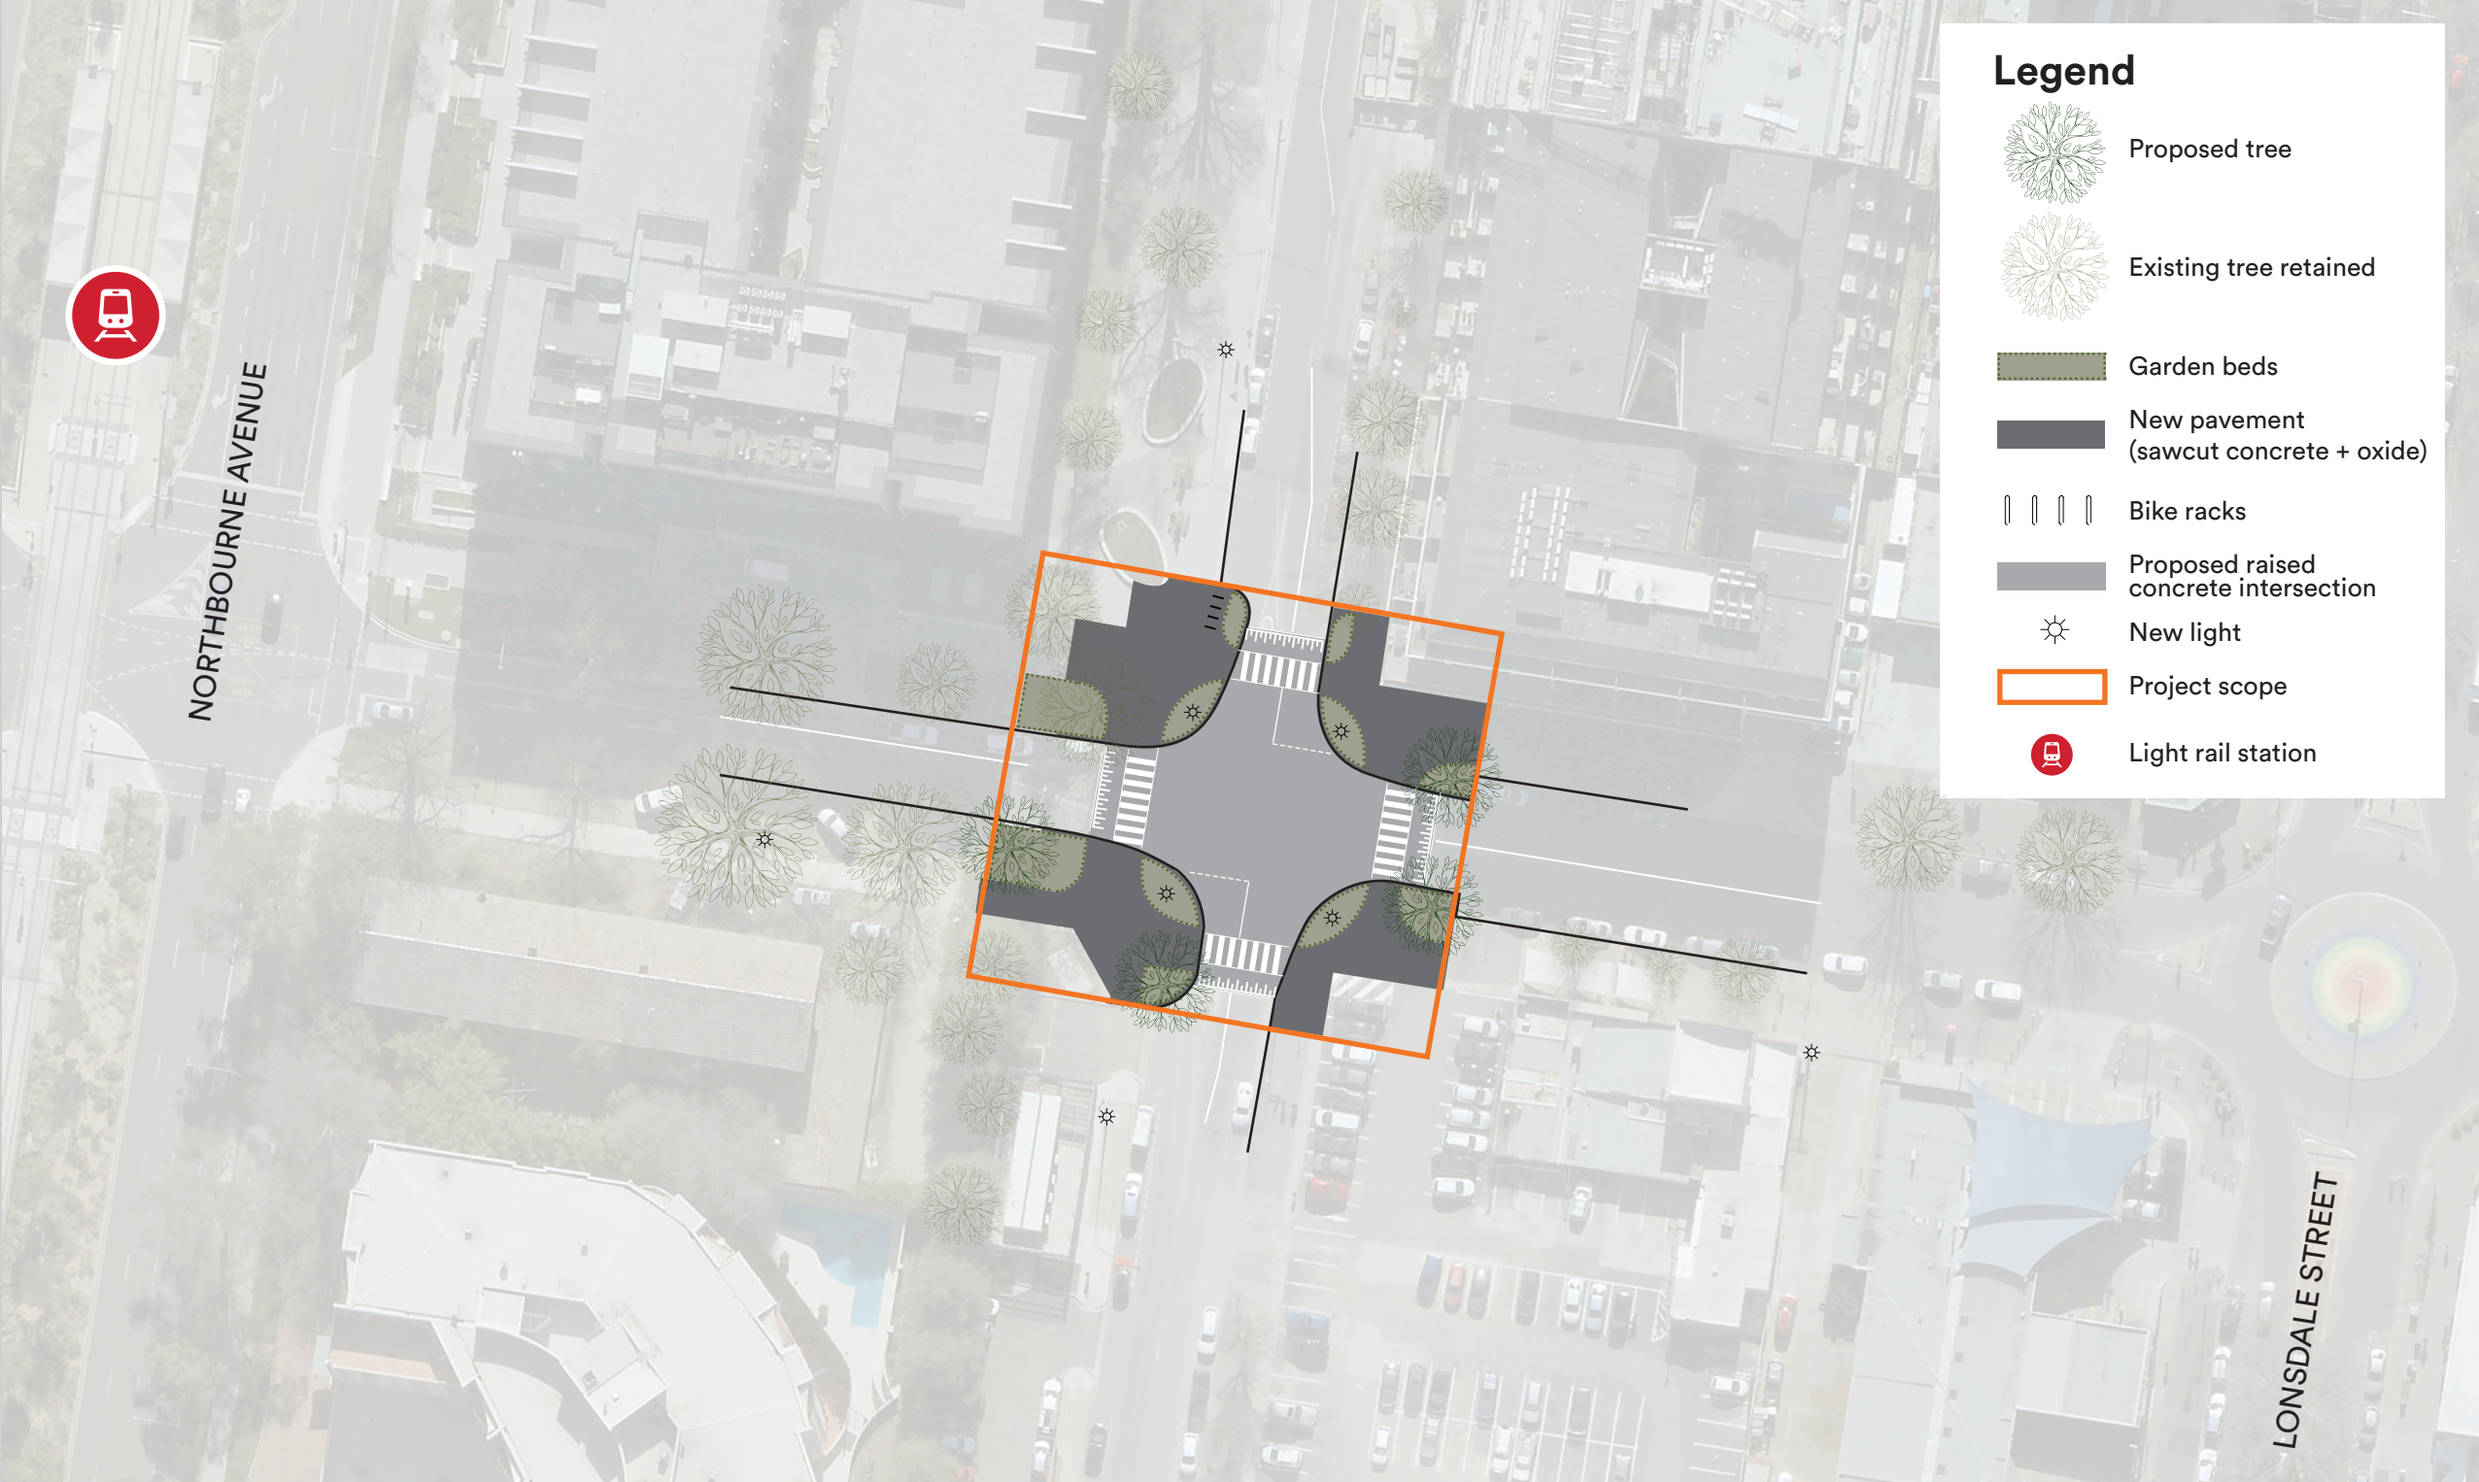

NORTHBOURNE AVENUE
LONSDALE STREET
Legend
Proposed tree
Existing tree retained
Garden beds
New pavement
(sawcut concrete + oxide)
Bike racks
Proposed raised
concrete intersection
New light
Project scope
Light rail station