



1.1 Cooyong Street Plan

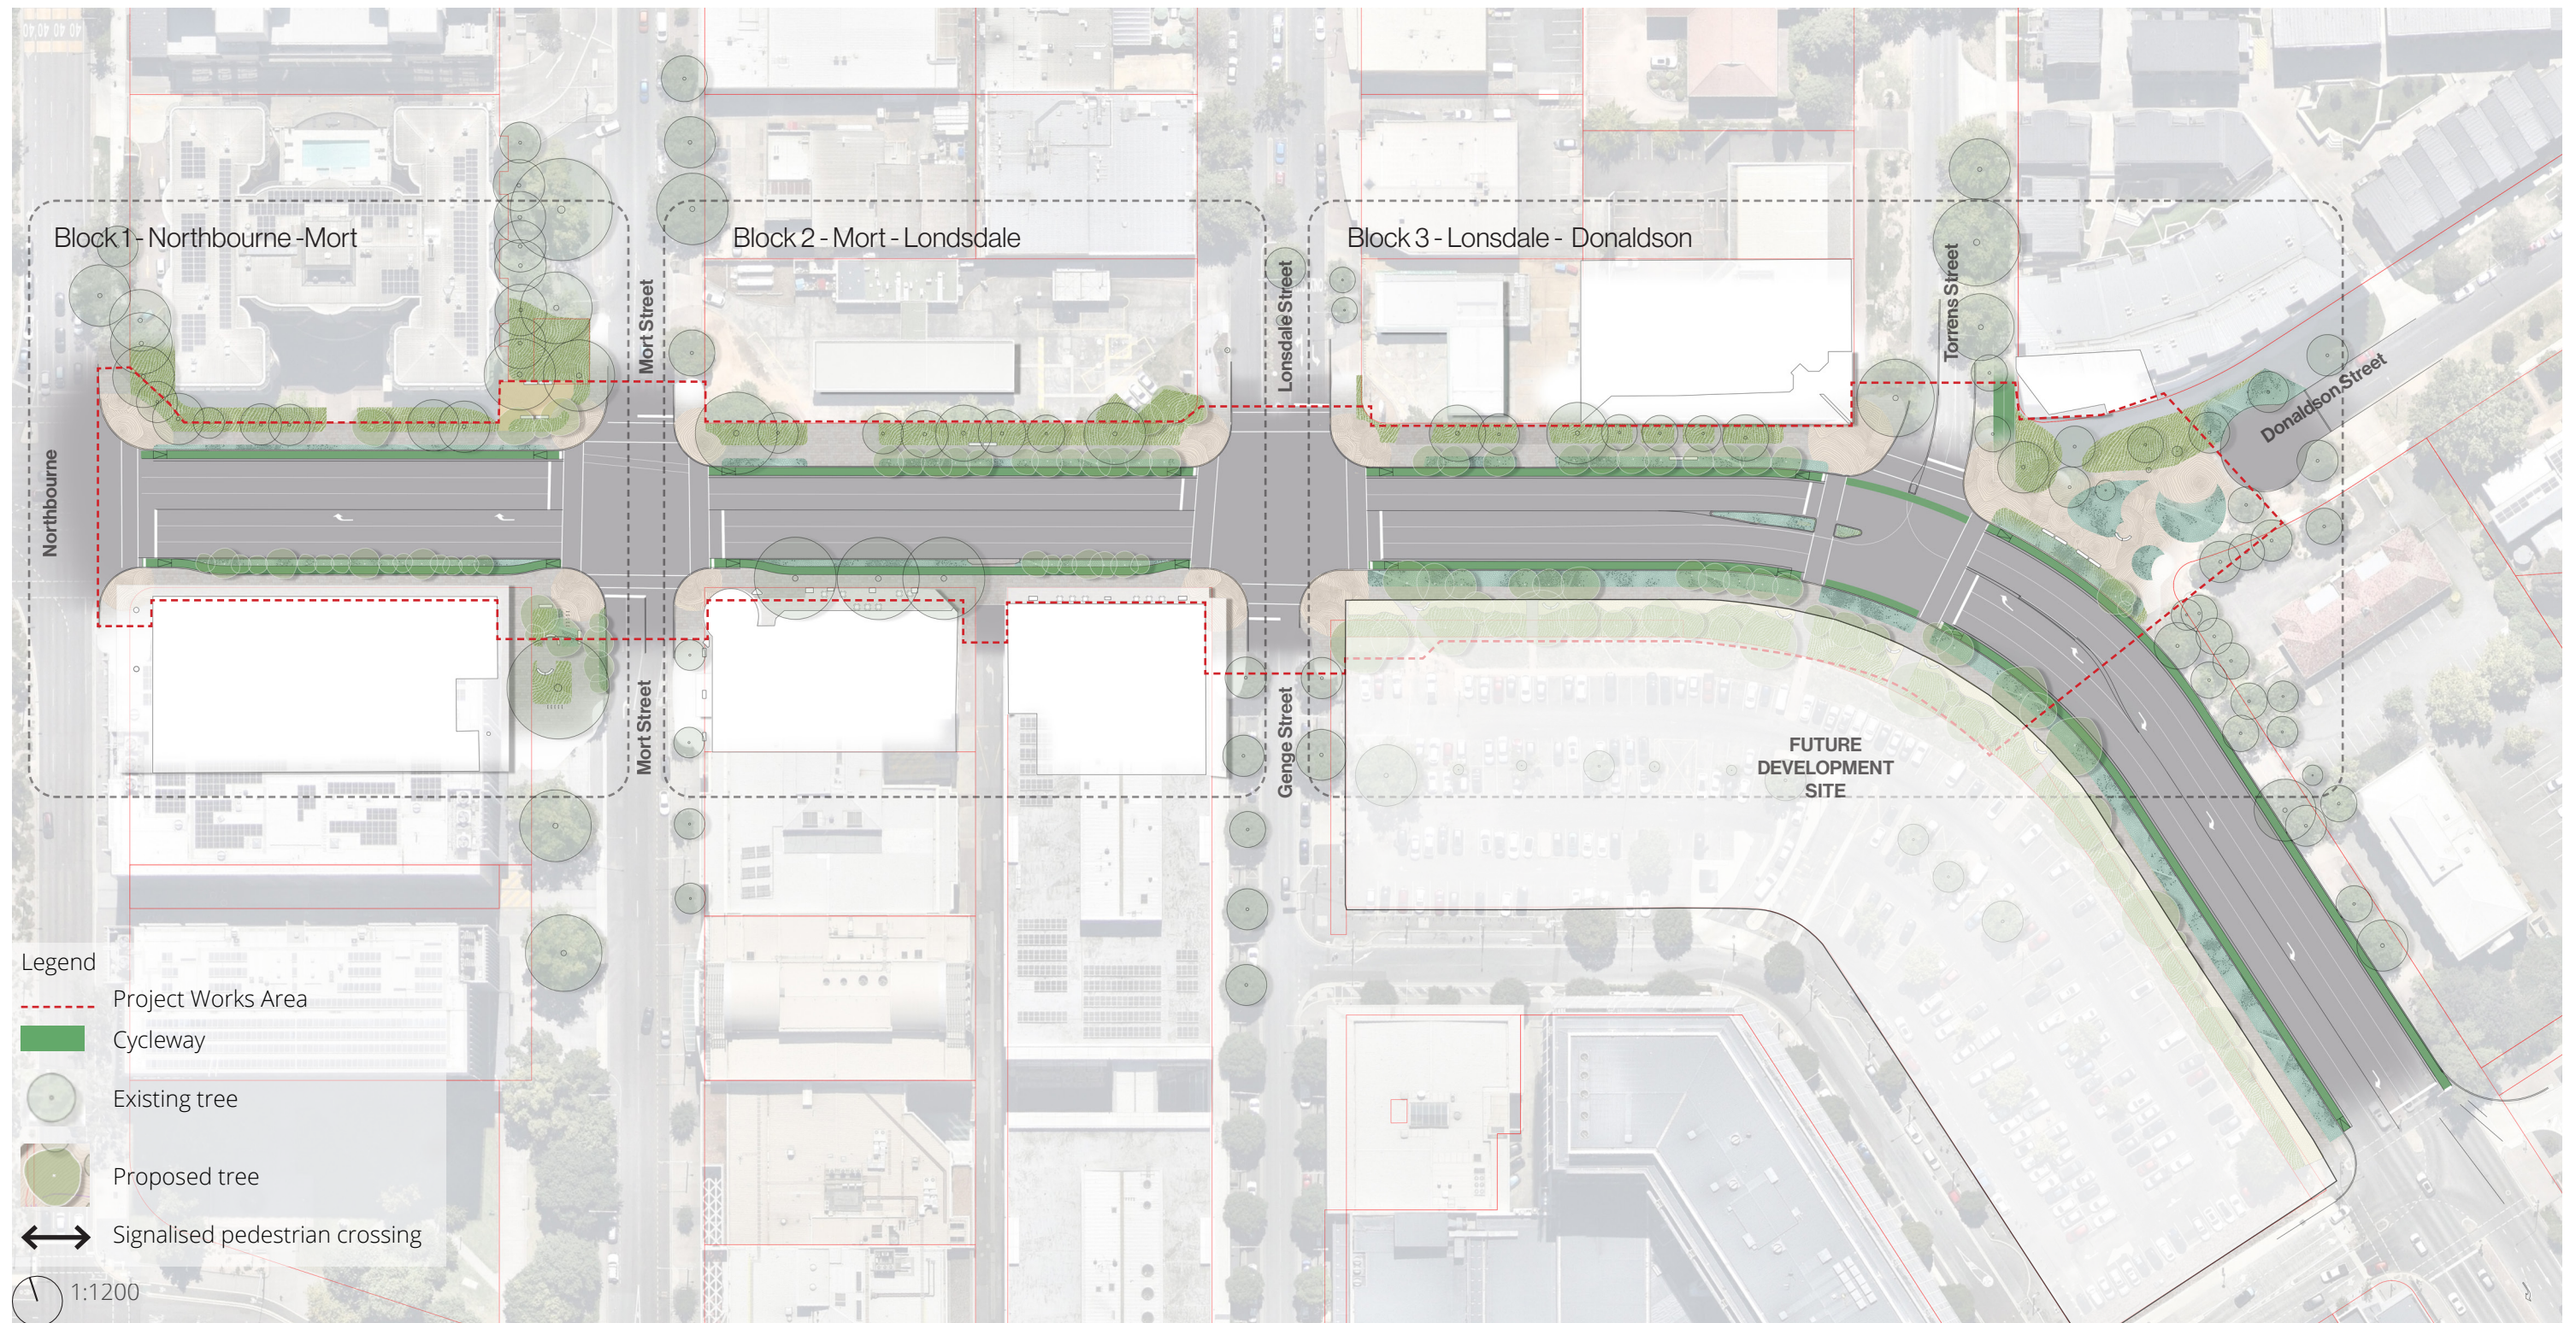


1.2 Cooyong Street- Northbourne to Mort

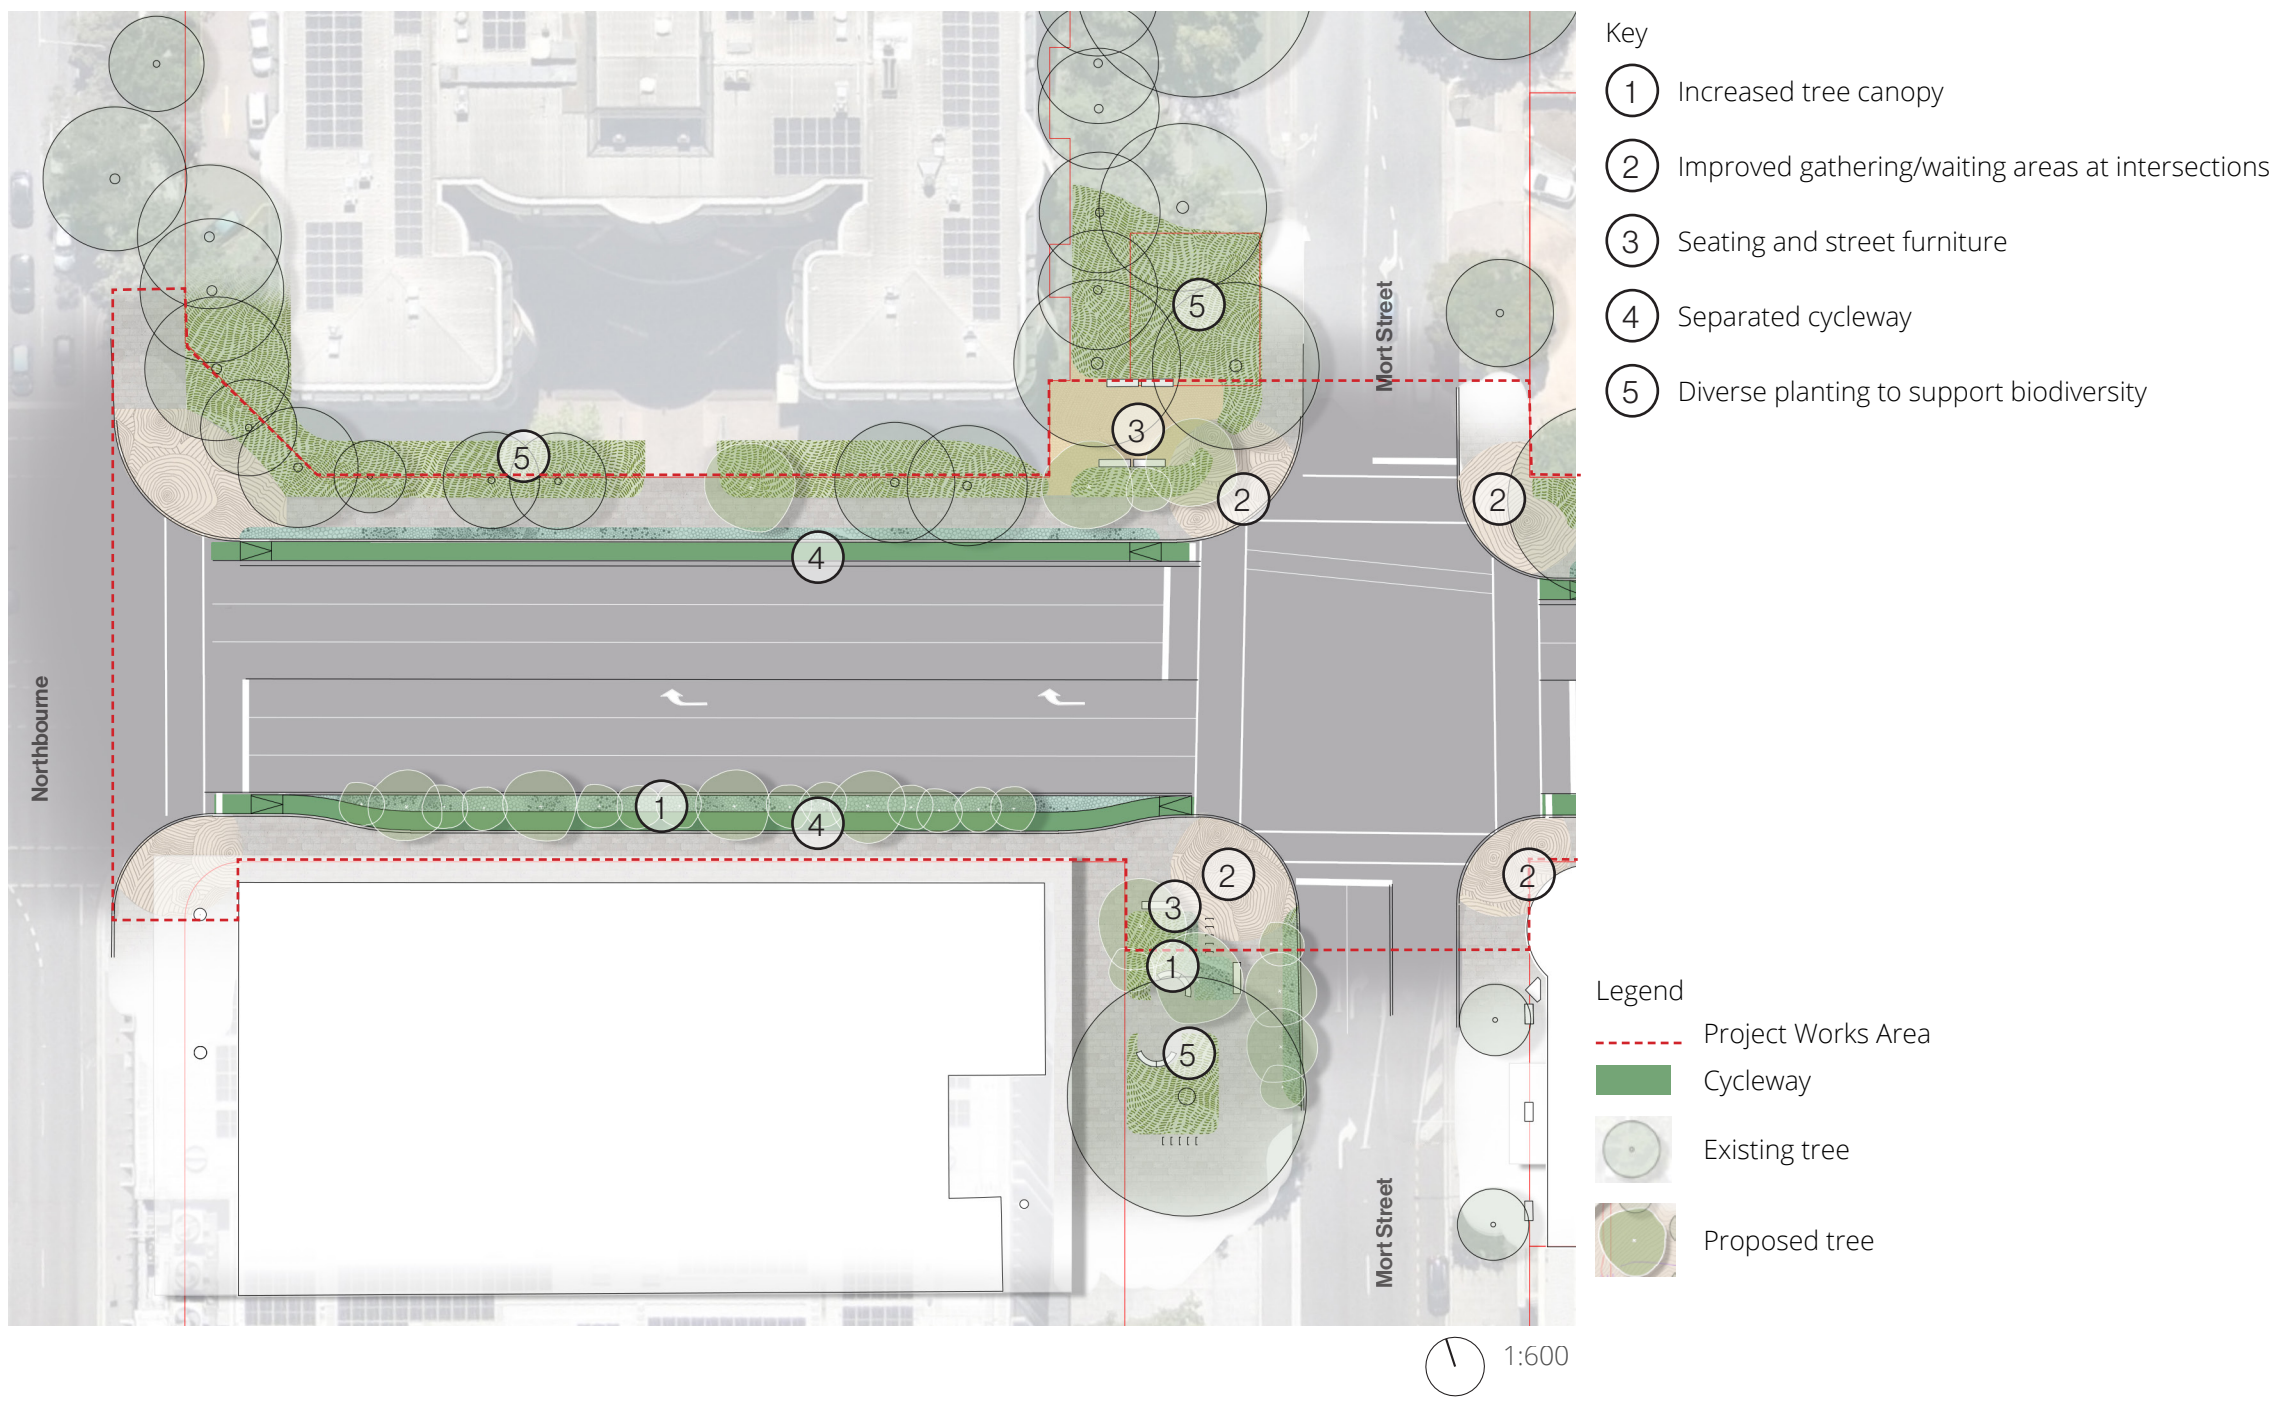


1.3 Cross Sections


Cooyong Street West- Northbourne to Mort

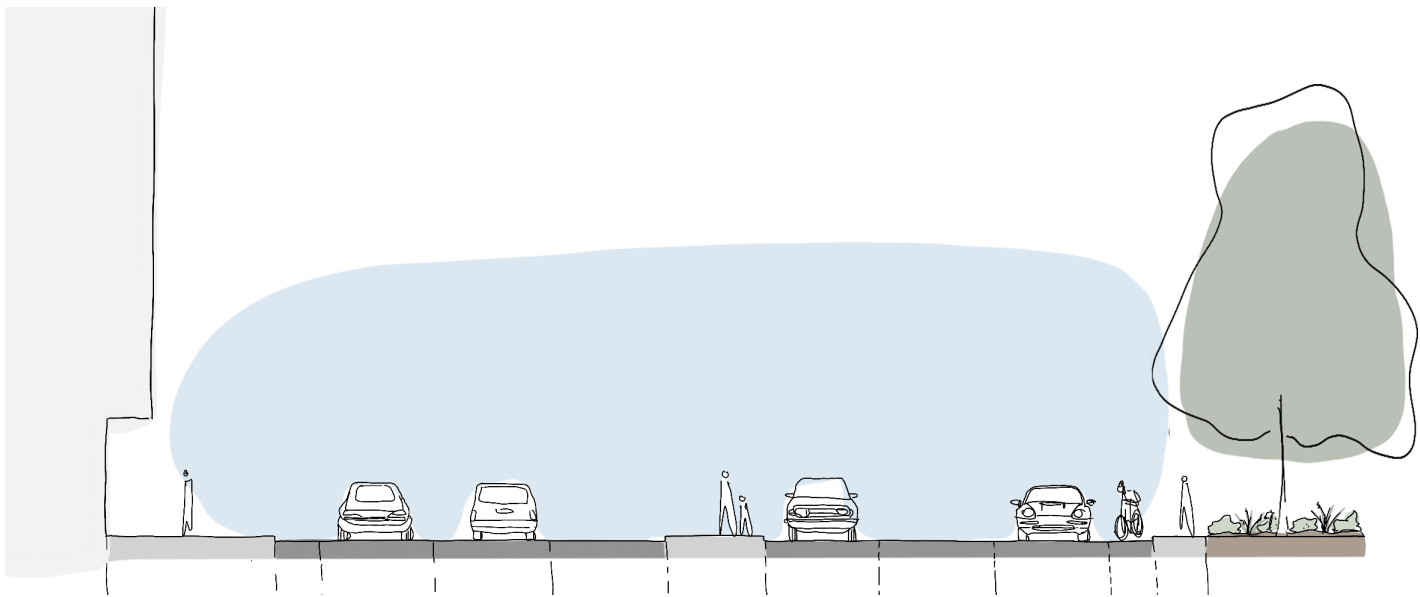

Section A - Existing Condition

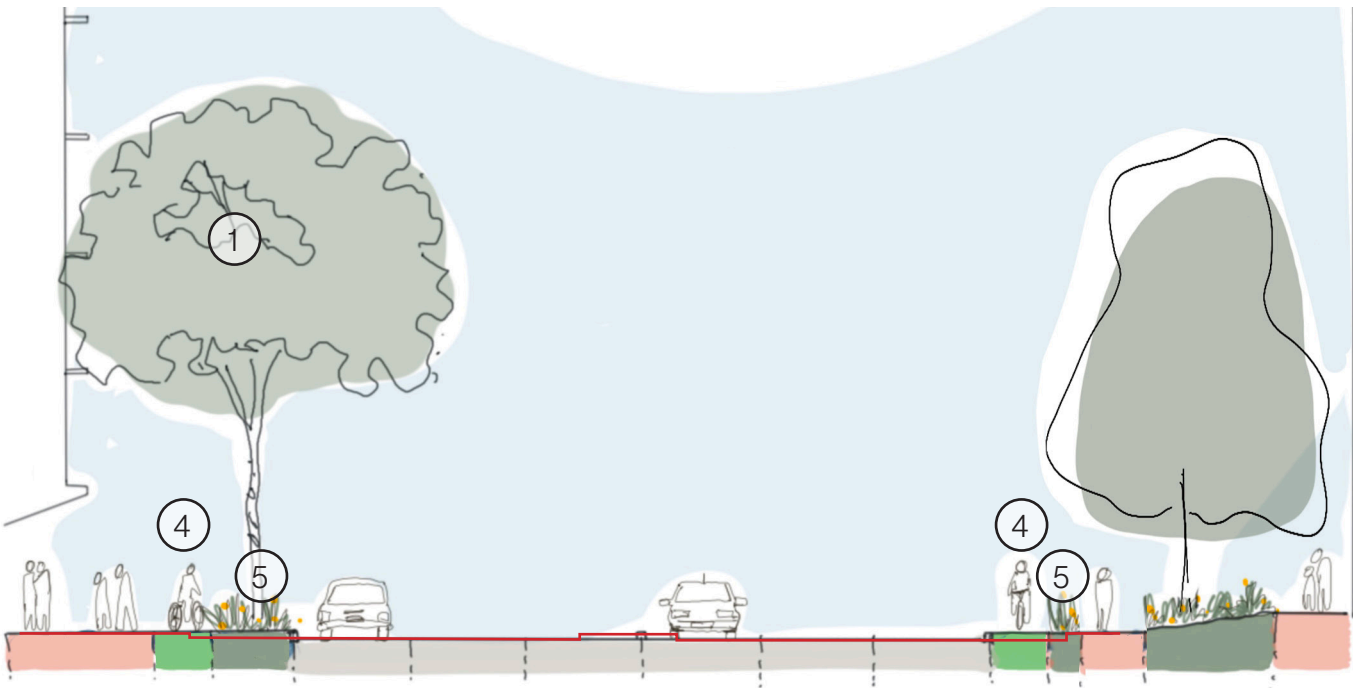

Section A - Proposed Condition

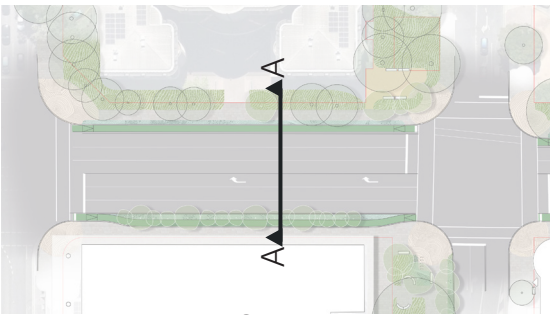

Location Plan - NTS


Key

- ① Increased tree canopy
- ② Improved gathering/waiting areas at intersections
- ③ Seating and street furniture
- ④ Separated cycleway
- ⑤ Diverse planting to support biodiversity

Legend

- Planting
- Footpath
- Cycle lane
- Existing groundline shown on proposed section

1.4 Cooyong Street - Mort to Lonsdale

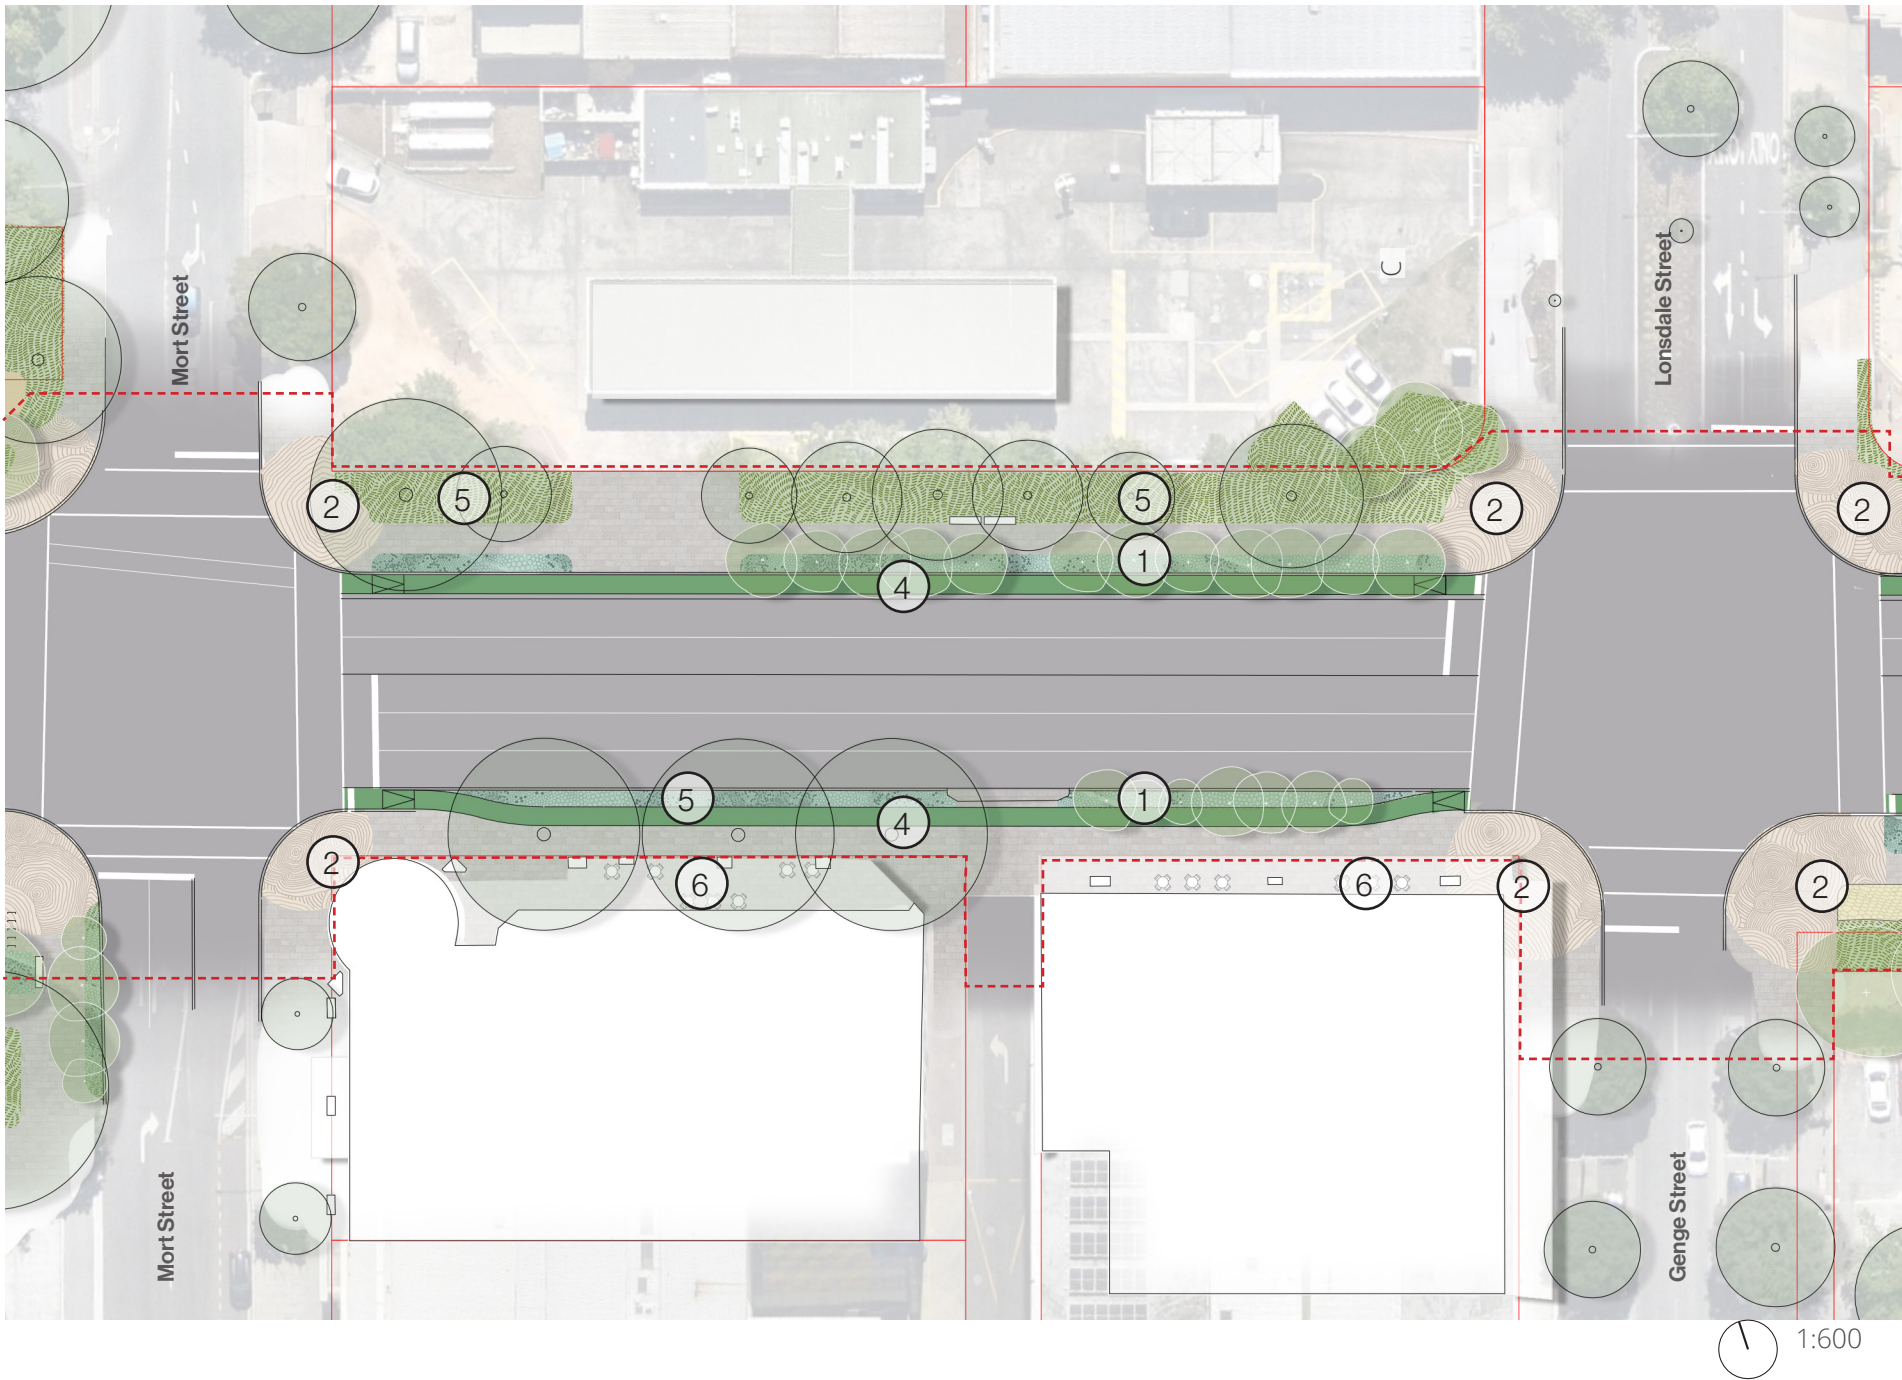


- Key
- ① Increased tree canopy
 - ② Improved gathering/waiting areas at intersections
 - ③ Seating and street furniture
 - ④ Separated cycleway
 - ⑤ Diverse planting to support biodiversity
 - ⑥ Dwell and dine area


- Legend
- Project Works Area
 - █ Cycleway
 - Existing tree
 - Proposed tree

1.5 Cross Sections


Cooyong Street Central- Mort to Lonsdale

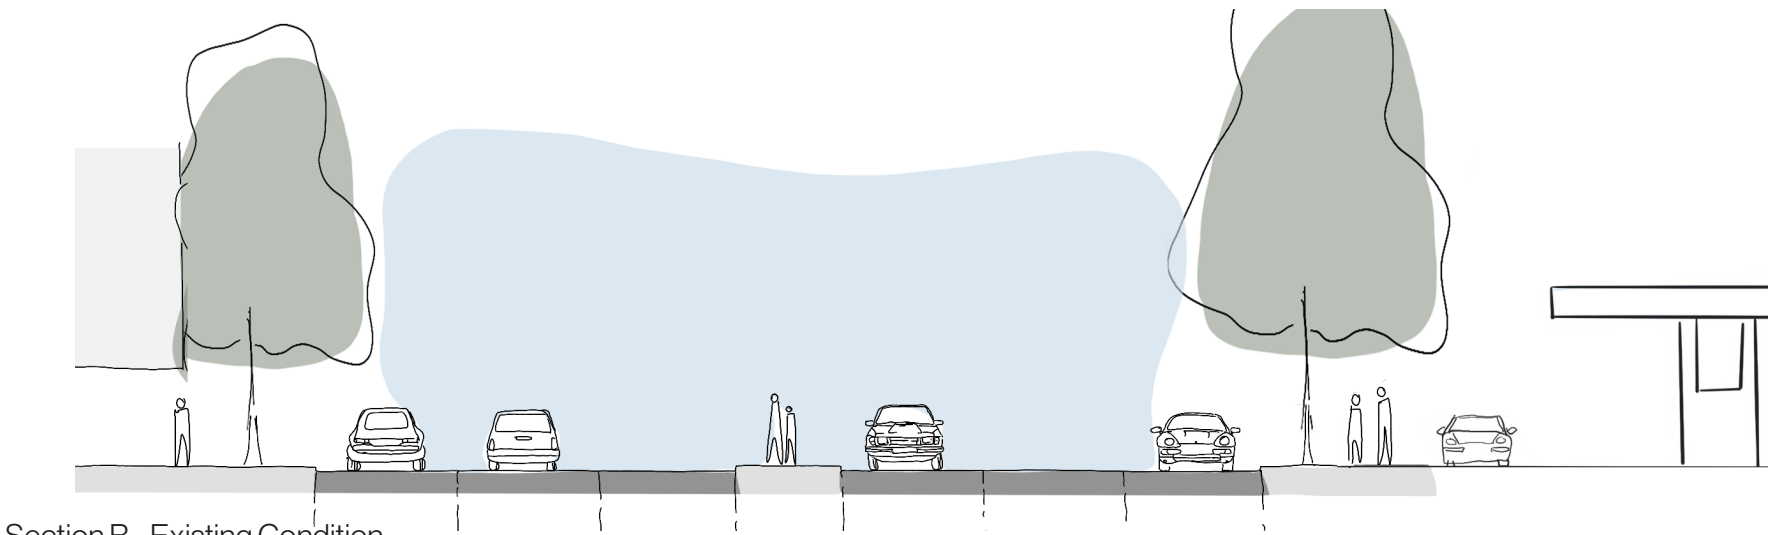

Section B - Existing Condition

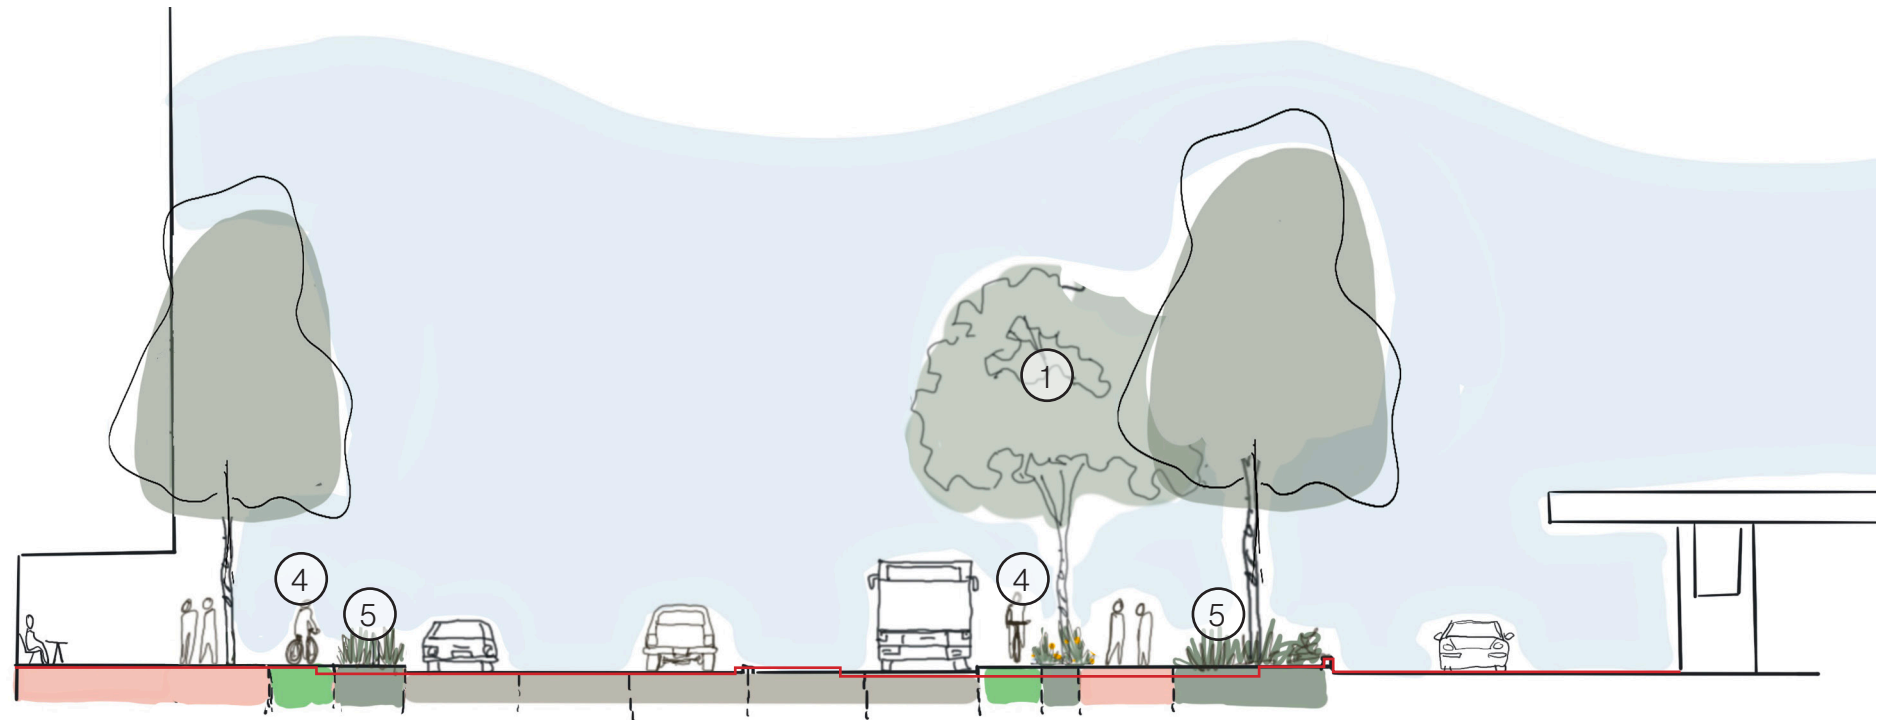

Section B - Proposed Condition

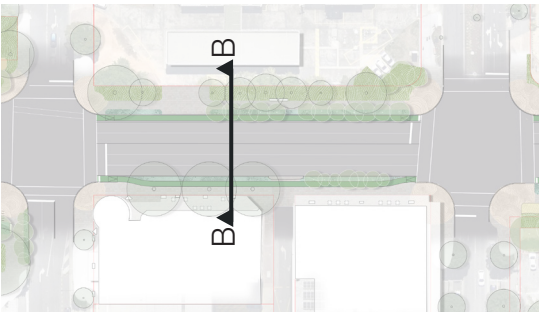

Location Plan - NTS

Key


- 1 Increased tree canopy
- 2 Improved gathering/waiting areas at intersections
- 3 Seating and street furniture
- 4 Separated cycleway
- 5 Diverse planting to support biodiversity

Legend


- Planting
- Footpath
- Cycle lane
- Existing groundline shown on proposed section

1.6 Cross Sections

Cooyong Street Central- Mort to Lonsdale

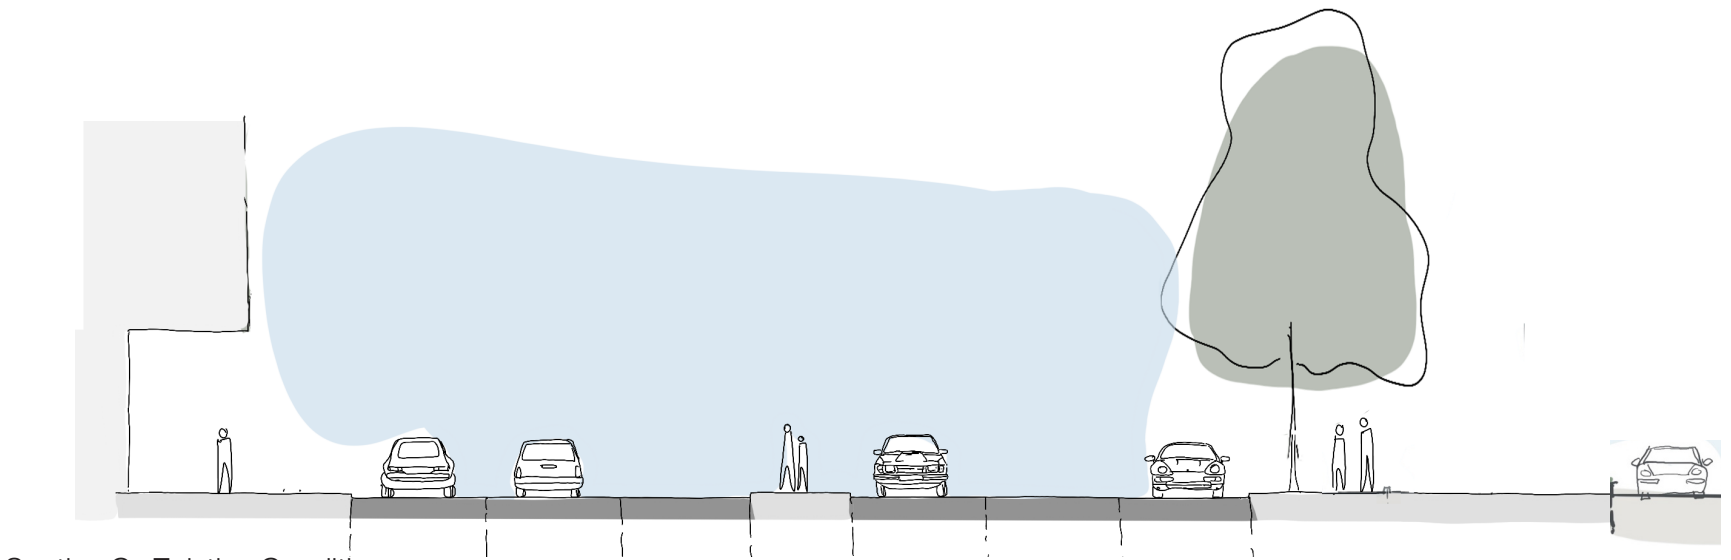


Section C - Existing Condition

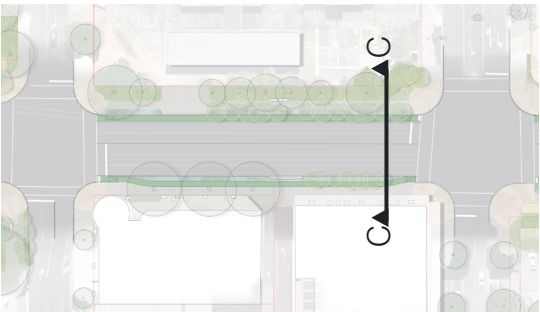

Location Plan - NTS

- Key
- ① Increased tree canopy
 - ② Improved gathering/waiting areas at intersections
 - ③ Seating and street furniture
 - ④ Separated cycleway
 - ⑤ Diverse planting to support biodiversity

- Legend
- Planting
 - Footpath
 - Cycle lane
 - Existing groundline shown on proposed section

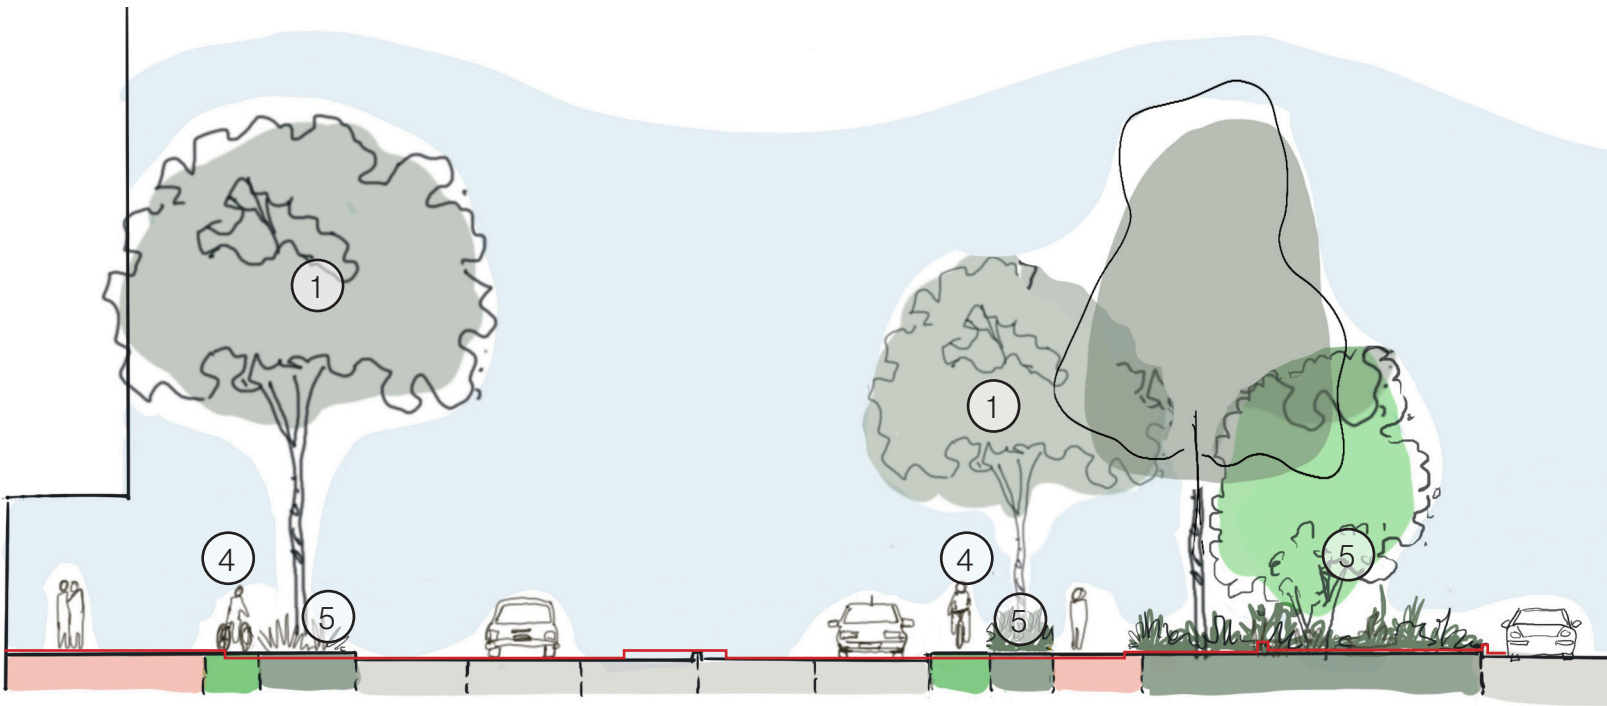


Section C - Proposed Condition

1.7 Cooyong Street - Lonsdale to Donaldson



1.8 Cross Sections


Cooyong Street East- Lonsdale to Donaldson

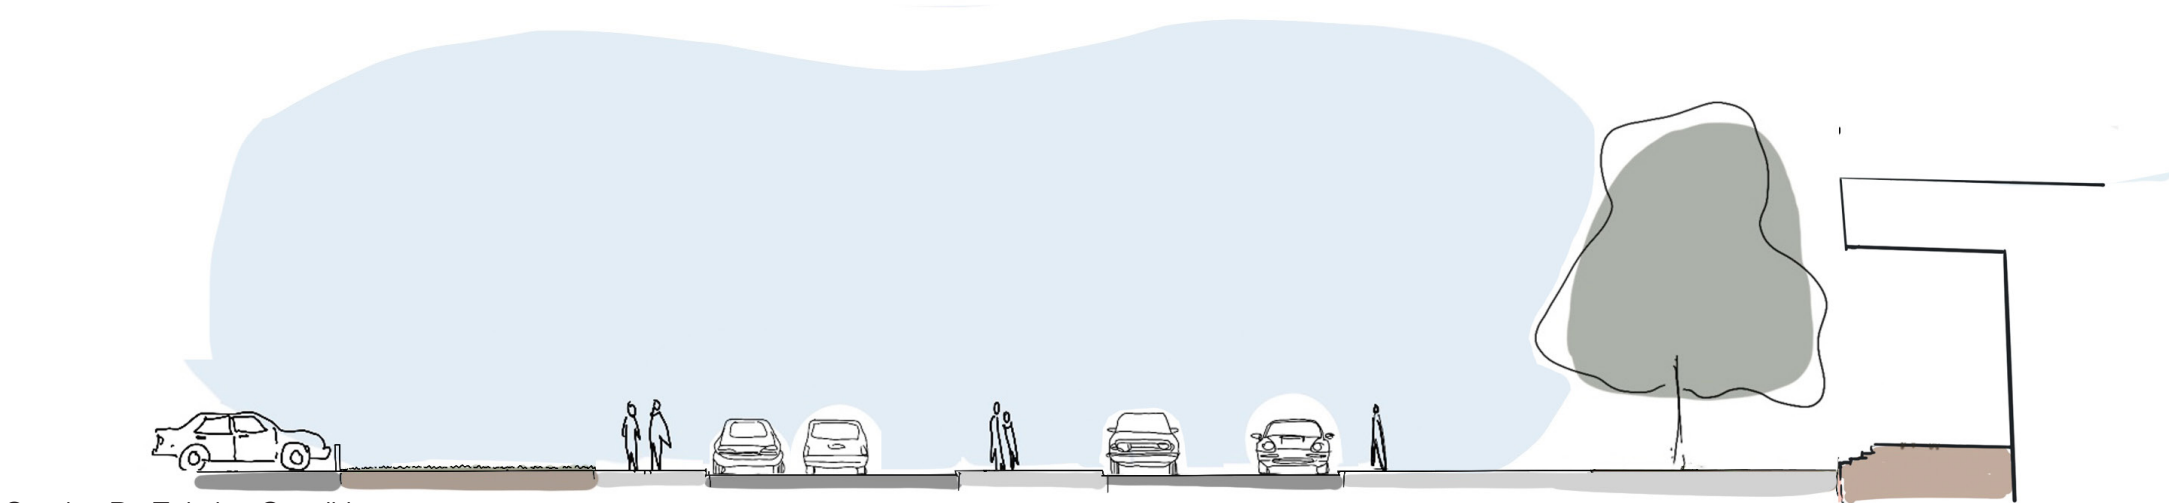

Section D - Existing Condition



Section D - Proposed Condition

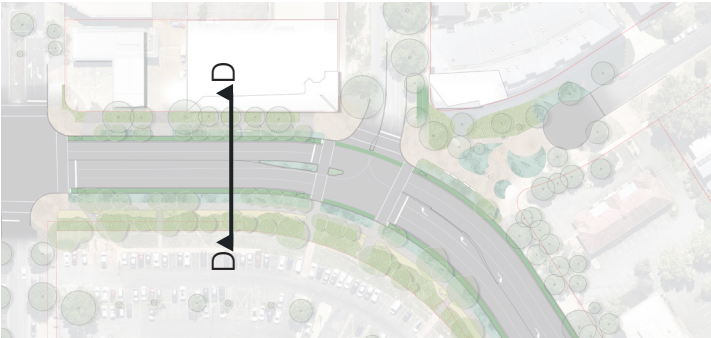

Location Plan - NTS

- Key
- 1 Increased tree canopy
 - 2 Improved gathering/waiting areas at intersections
 - 3 Seating and street furniture
 - 4 Separated cycleway
 - 5 Diverse planting to support biodiversity

- Legend
- Planting
 - Footpath
 - Cycle lane
 - Existing groundline shown on proposed section