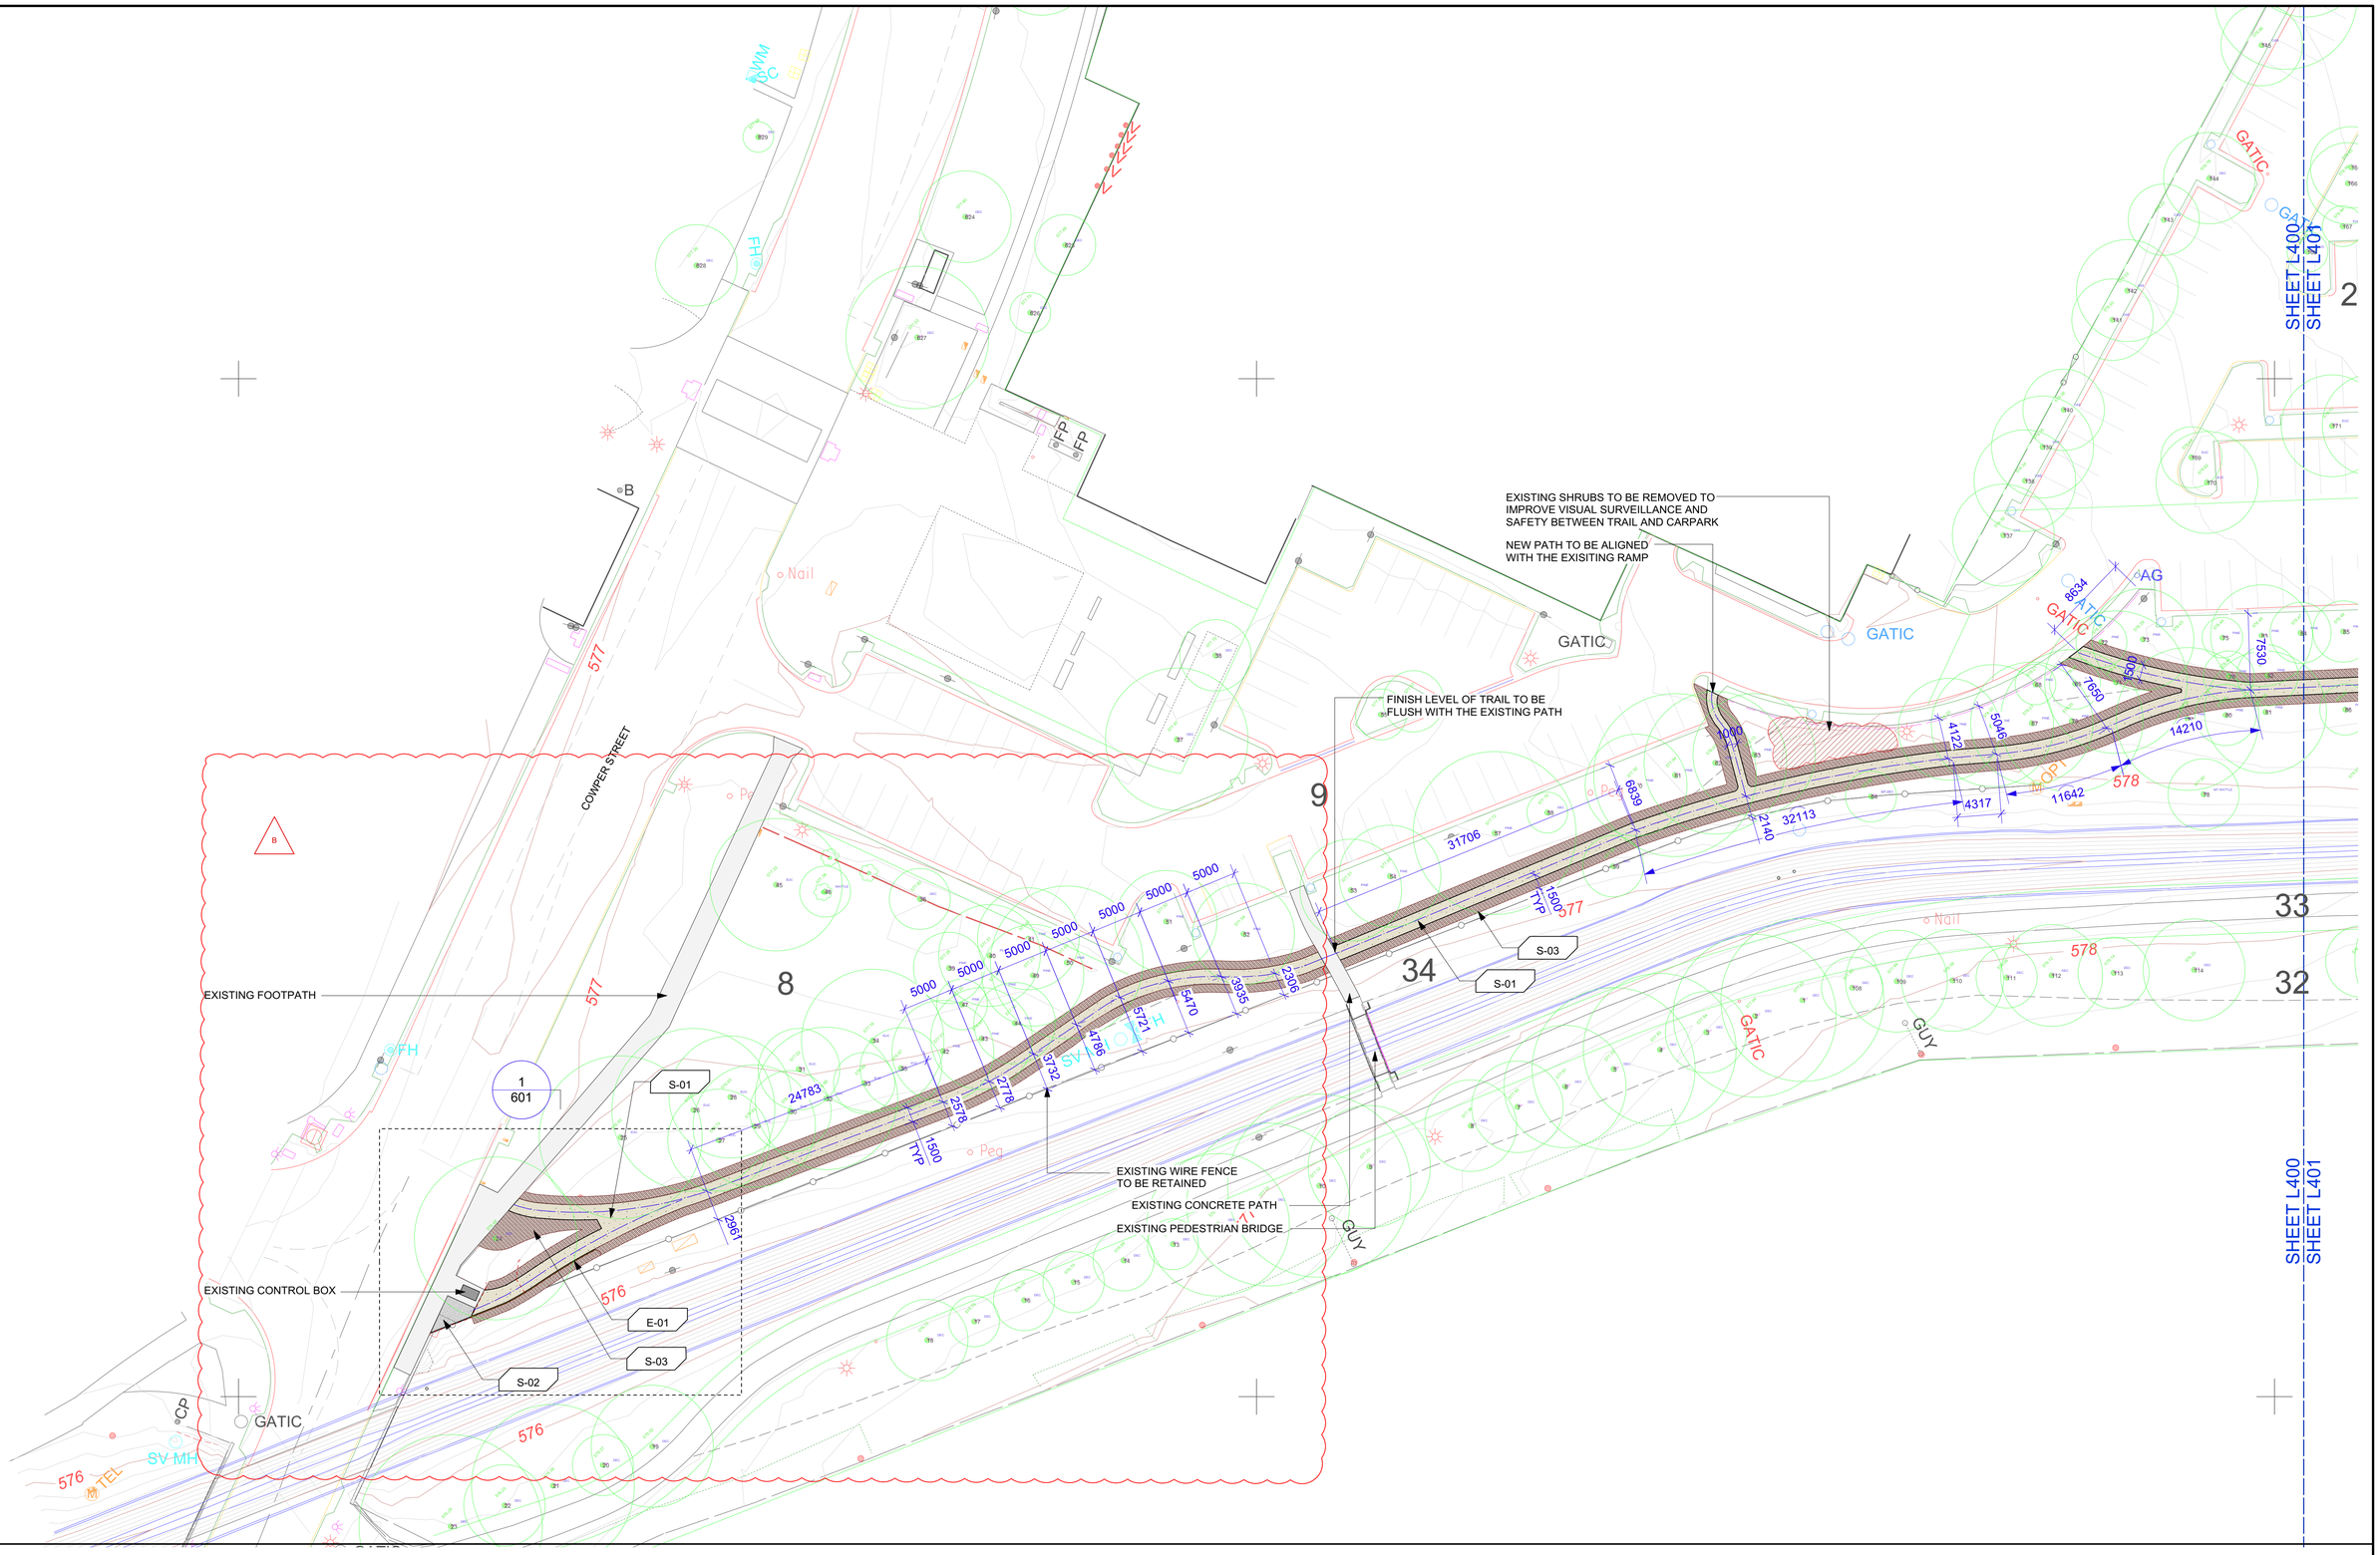


PLACE LABORATORY

Place Shaping | Urban Design | Landscape Architecture

L1 289 Murray St, Perth, WA 6003

Studio 7 14 Kendall Lane, Canberra, ACT 2601

WARNING

DIAL BEFORE YOU DIG www.1100.com.au

Services shown on this drawing are approximate only. The exact location is to be confirmed on site by contractor prior to commencement of work.

These coloured drawings shall be read in digital format or colour hardcopy.

These drawings shall be read in conjunction with all relevant information (not limited to legends, schedules, specifications).

These drawings shall be read in conjunction with any Engineers, Architects or other consultant information (not limited to drawings, legends, schedules, specifications).

Check all dimensions and site conditions prior to commencement of any work or procurement or fabrication of any services, materials, fittings or equipment.

NOTES / KEY PLAN

CONSULTANTS

PROJECT

Dickson Tree Management Plan & Design Services - Pedestrian Trail

Dickson ACT

CLIENT

Environment, Planning and Sustainable Development Directorate (EPSDD)
The ACT Government

REV	DATE	AMENDMENTS
C	8/5/2020	FSP
B	7/5/2020	For Information
A	1/5/2020	Preliminary Sketch Plan

DRAWN BY LZ
CHECKED BY AC

DRAWING

Material and Finish Plan

DRAWING NO. L400

ISSUE C

PLACE LABORATORY PROJECT NUMBER 2026

SCALE As Shown

SHEET SIZE A1

DRAWING STATUS NOT FOR CONSTRUCTION