
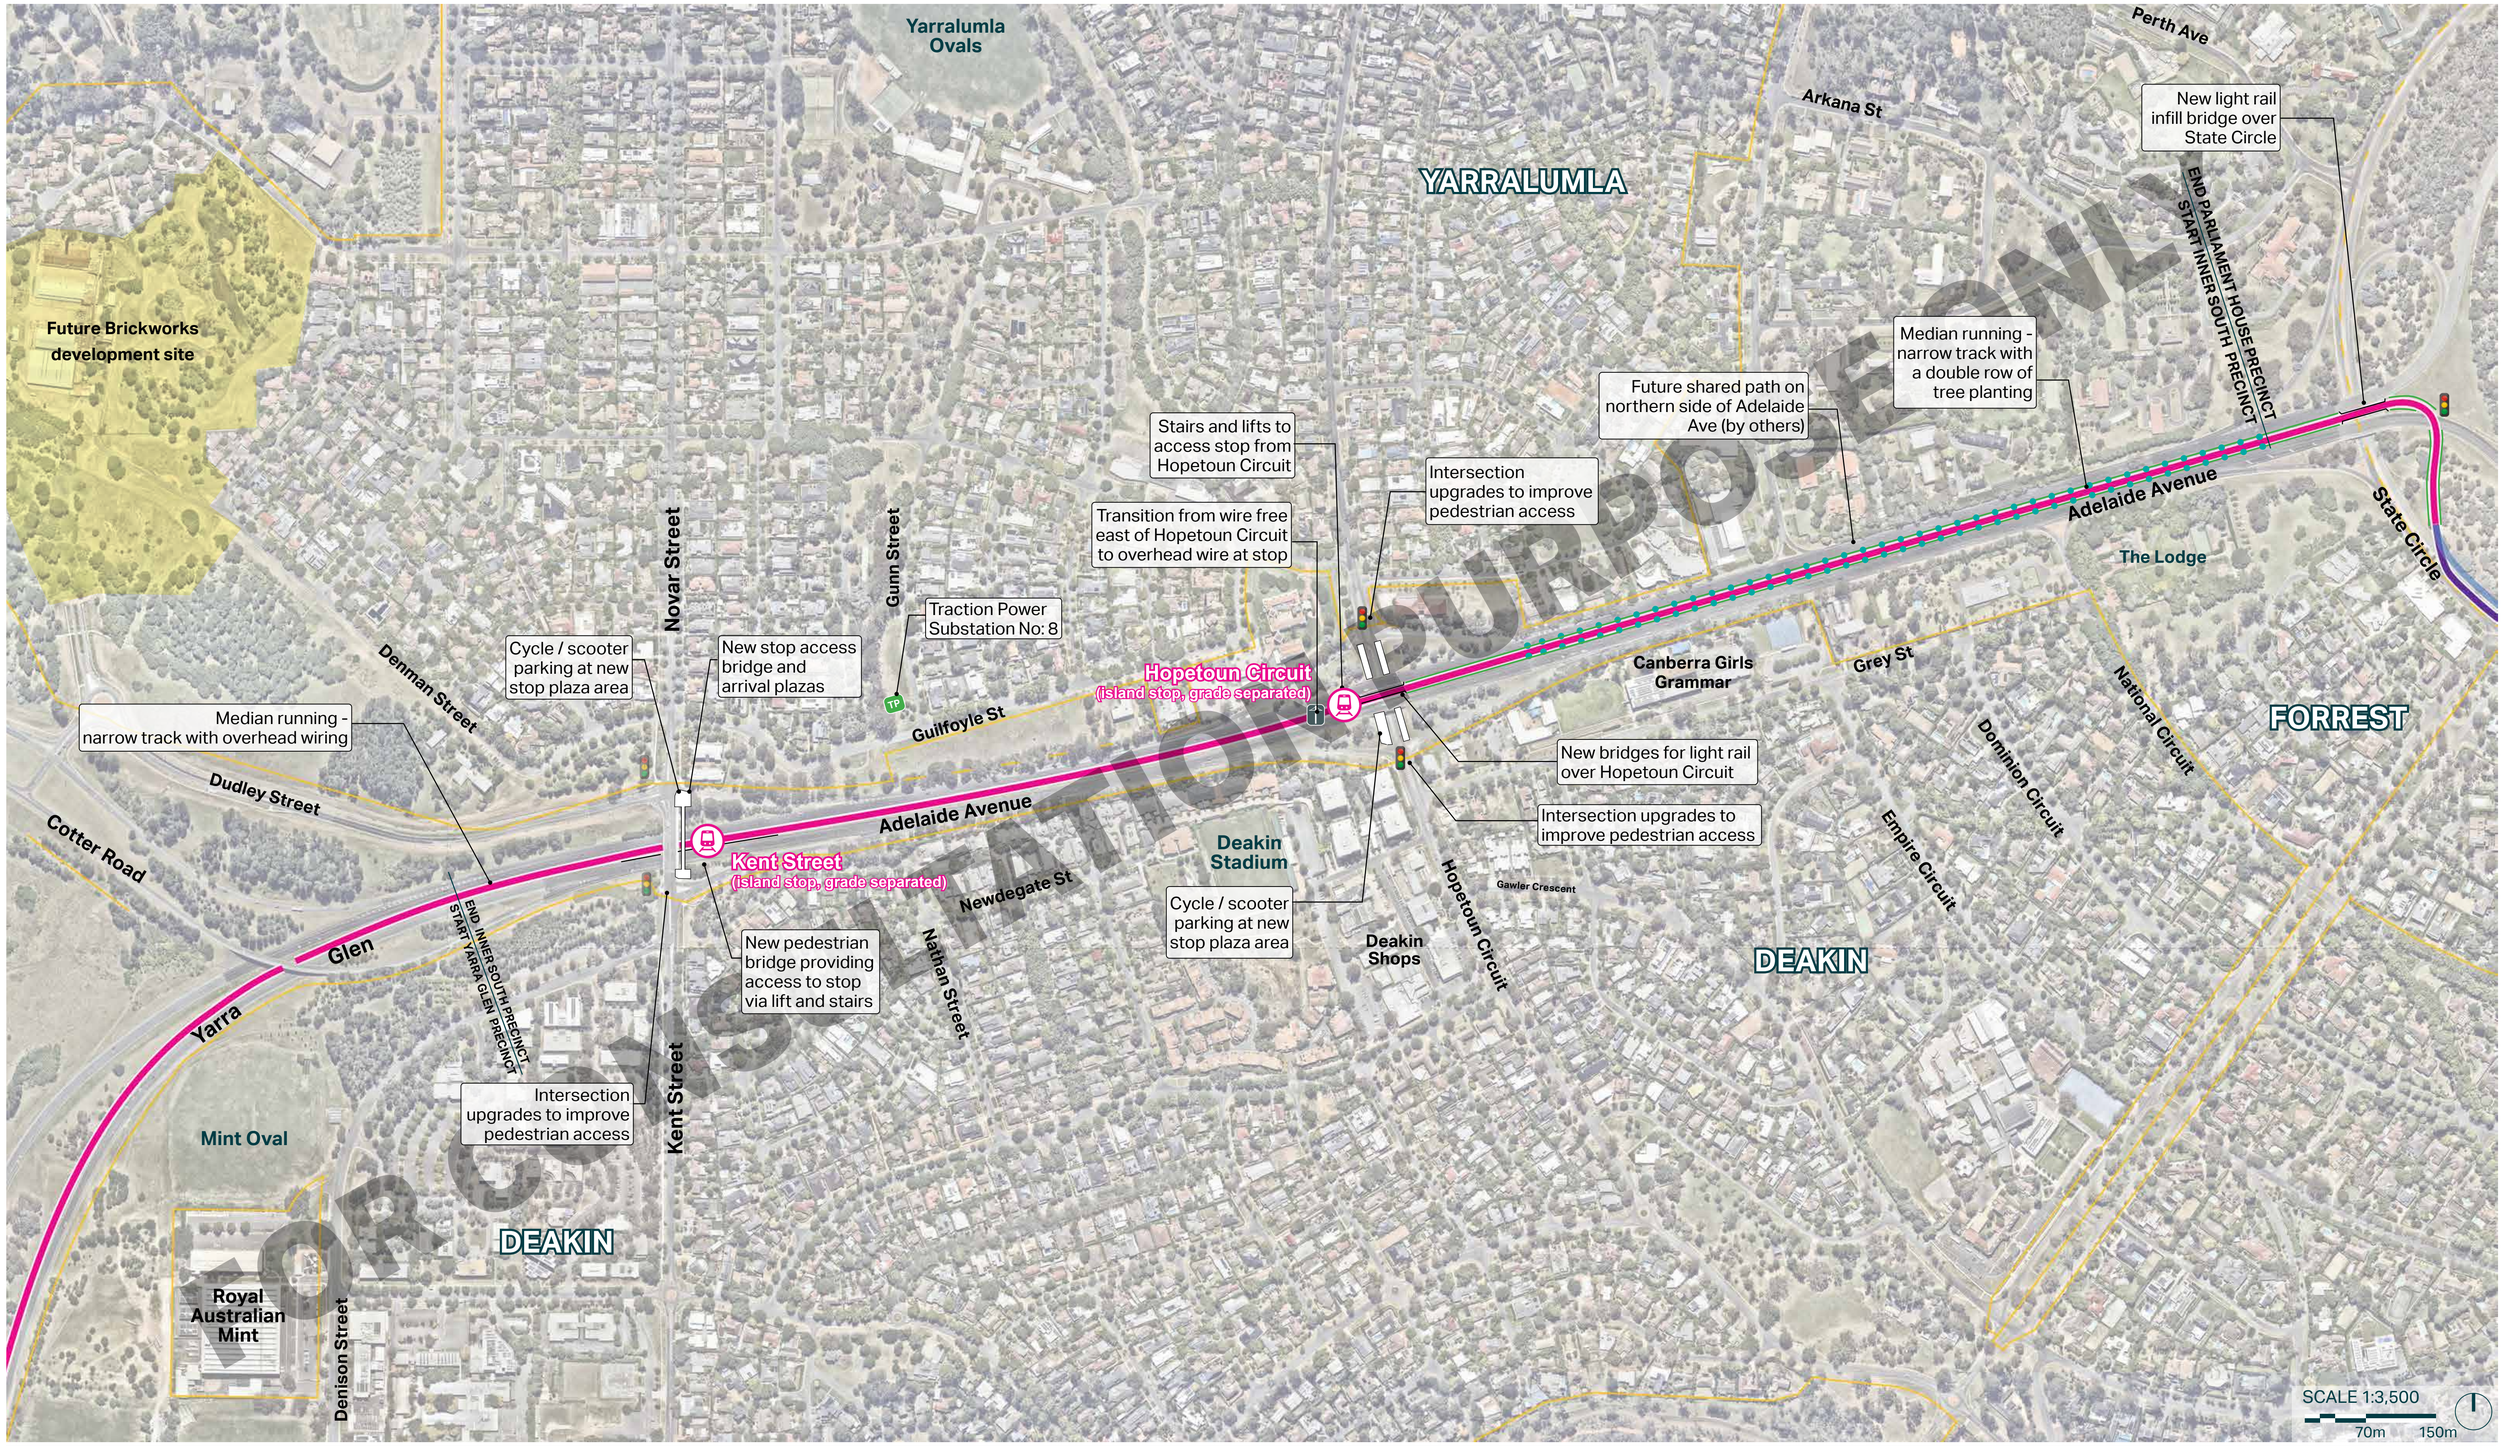


FOR EXHIBITION PURPOSES ONLY

KEY PLAN:

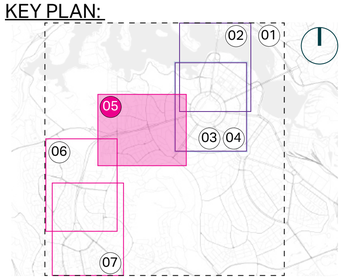

LEGEND:

- Stage 2B - Commonwealth Park to Woden alignment and proposed stops
- New traffic signals for light rail
- Existing signalised intersection modifications
- National Capital Authority Designated areas - boundary extents
- Median tree planting - double row outside light rail tracks

PROJECT:
CANBERRA LIGHT RAIL STAGE 2B

TITLE:
EIS BASELINE SCOPE

PRECINCT:
INNER SOUTH PRECINCT

Sheet: 05
Issue: REV 4
Date: 05/06/24

ACT Government MAJOR PROJECTS CANBERRA
AECOM