
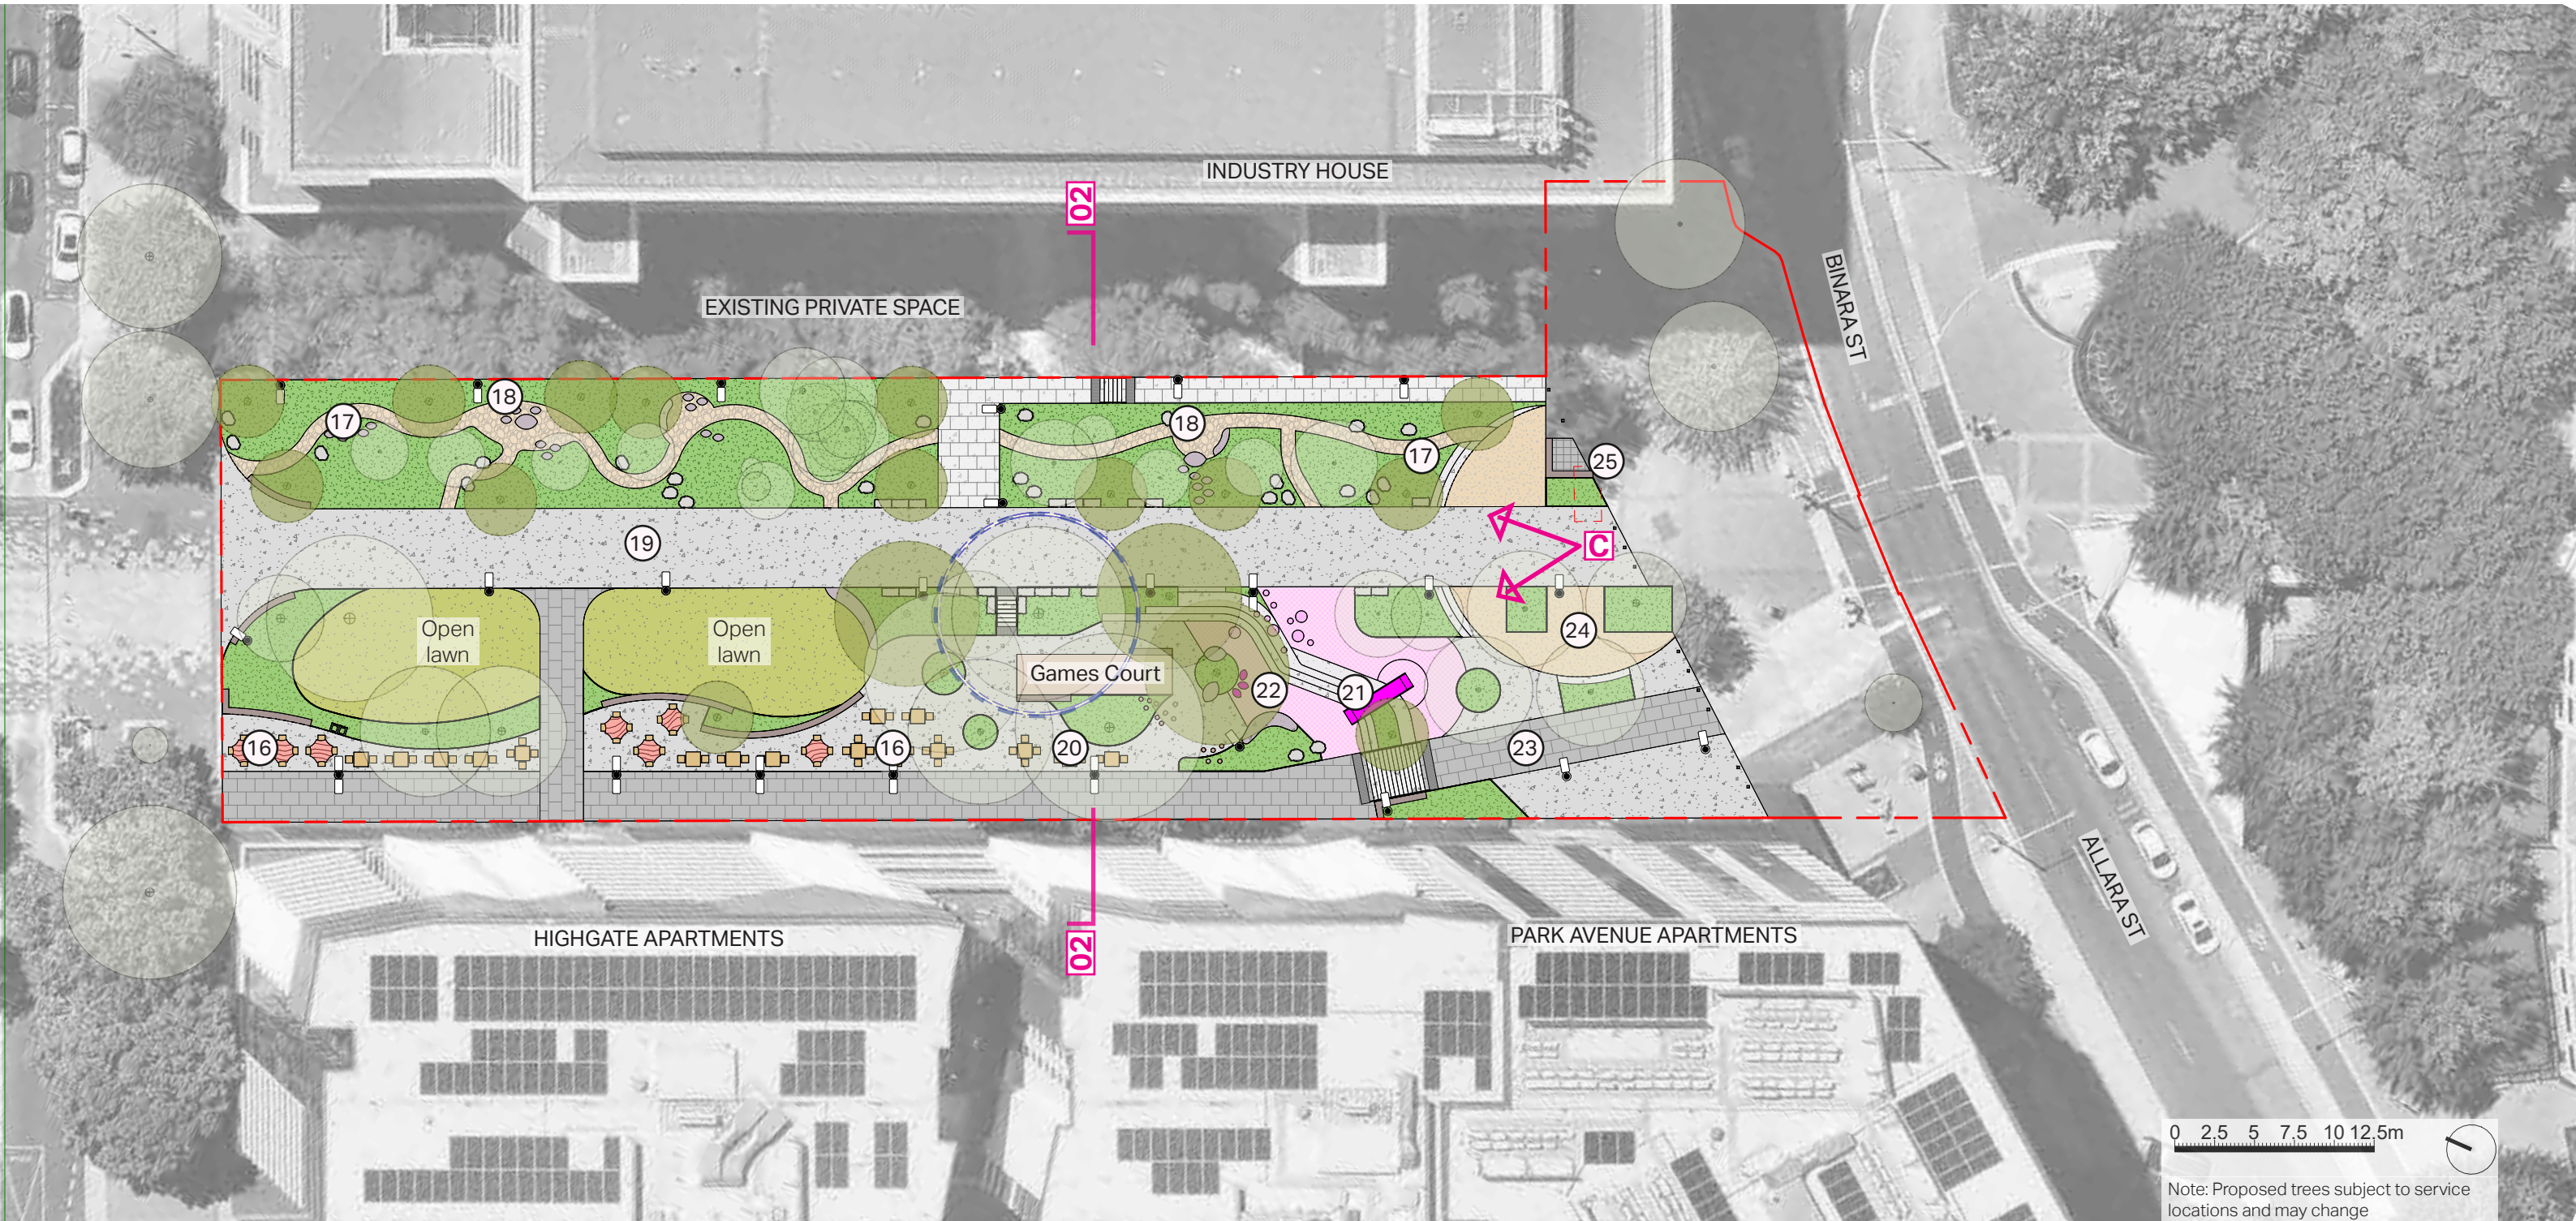


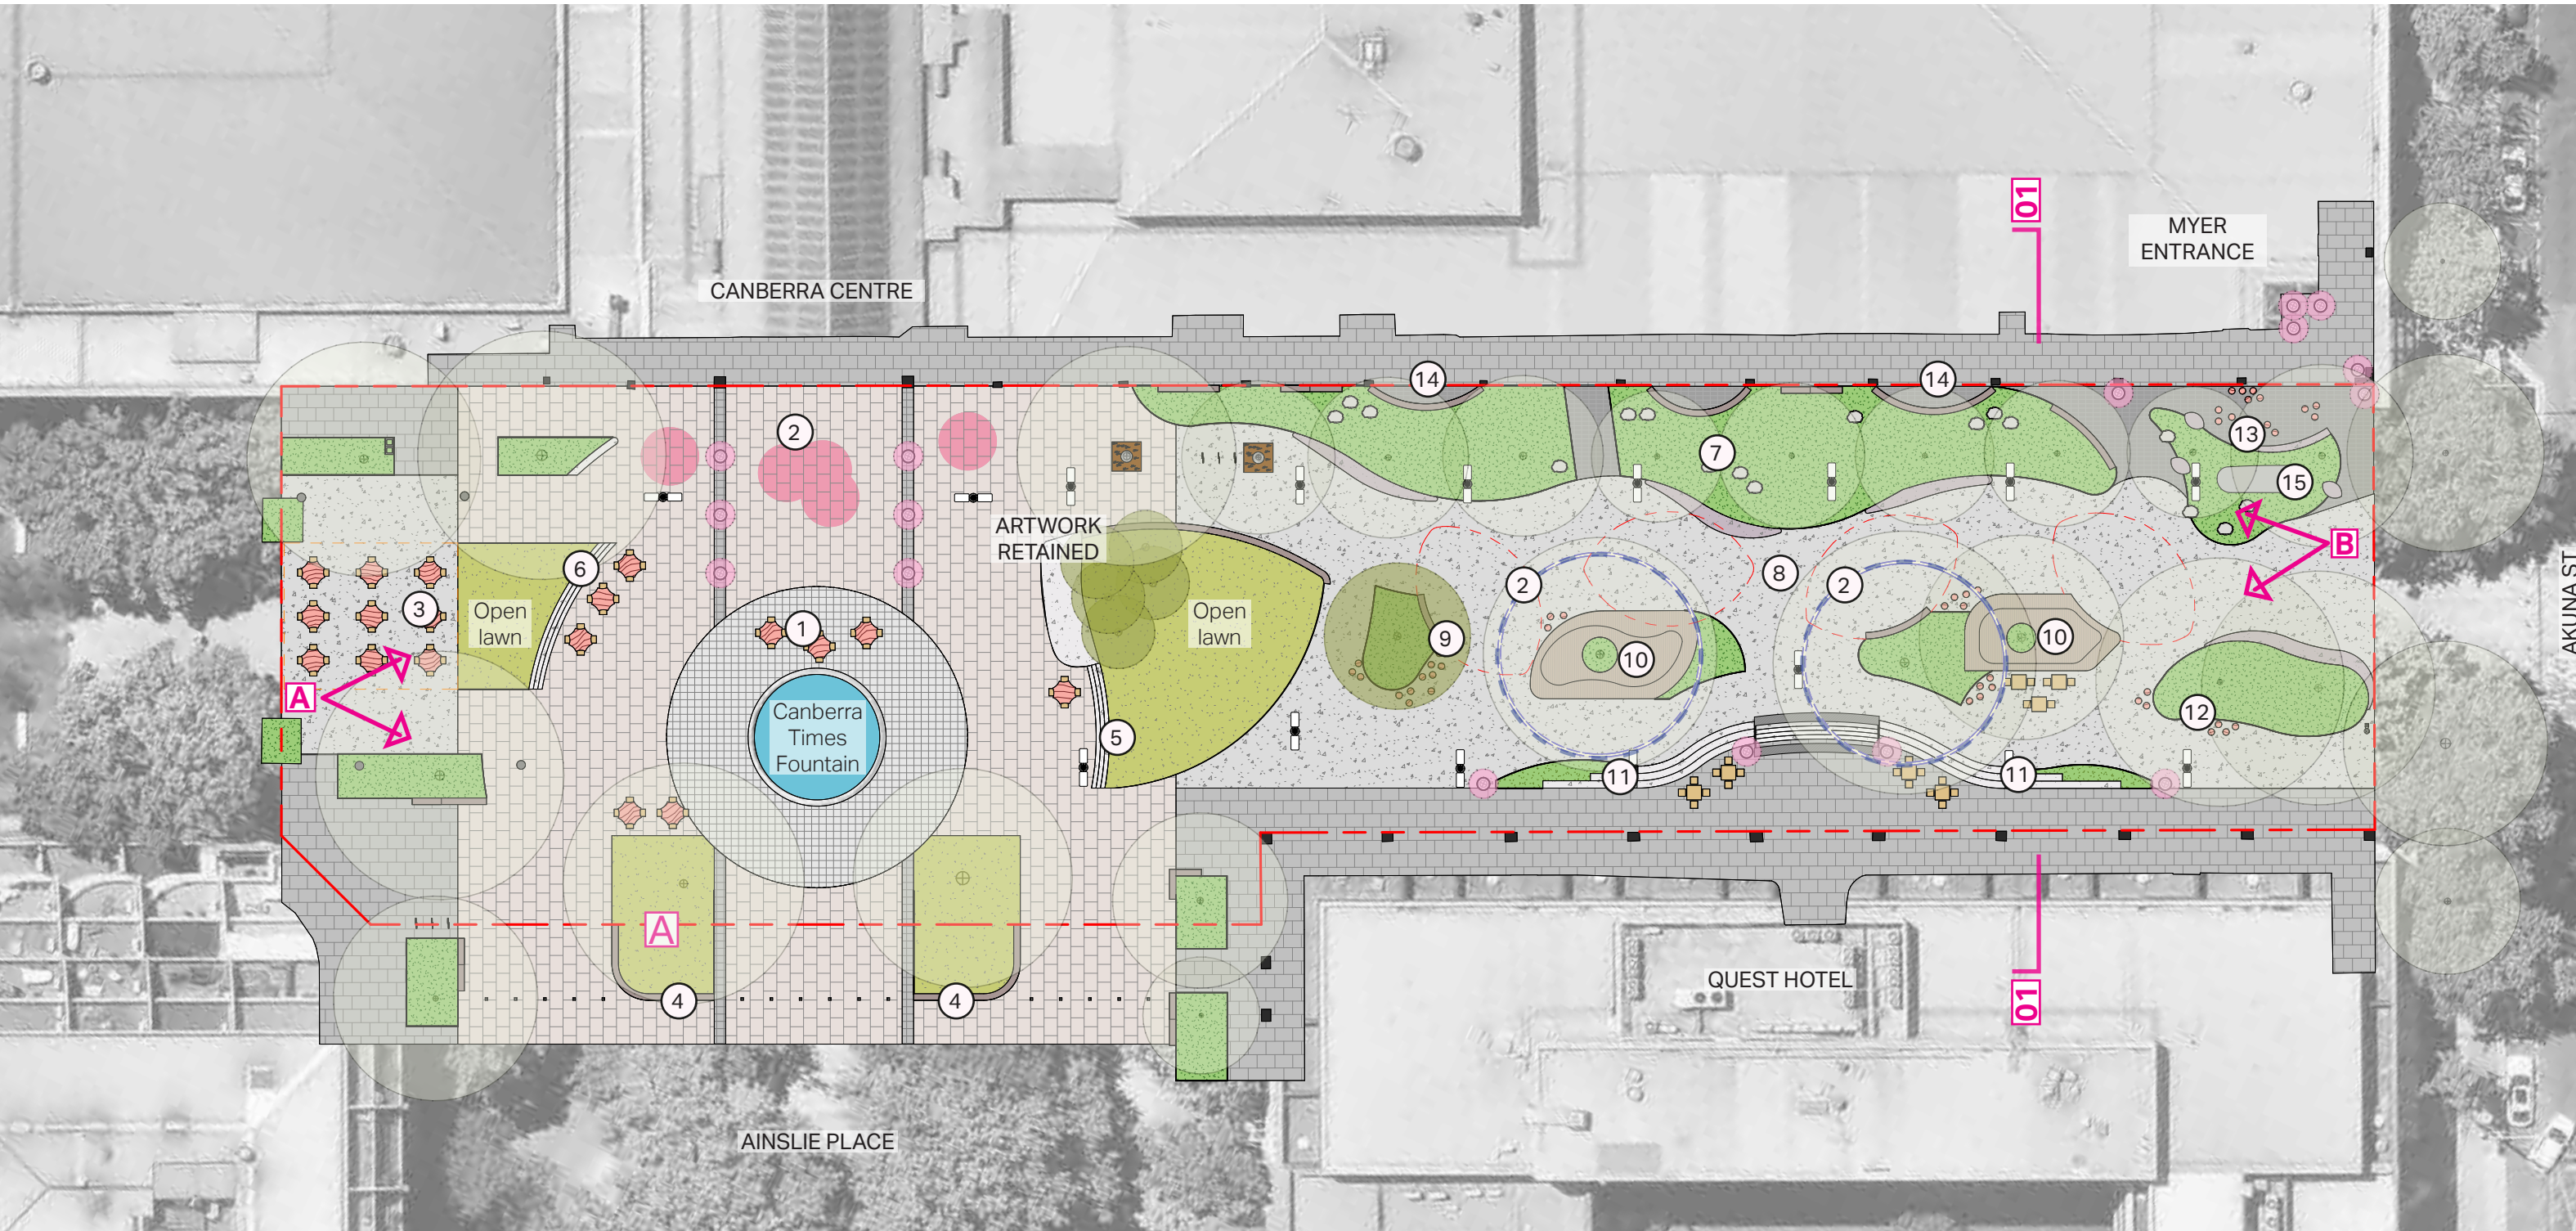

0 2.5 5 7.5 10 12.5m

Note: Proposed trees subject to service locations and may change

Legend

- ① Moveable social seating, umbrellas and potted trees to Canberra Centre forecourt
- ② Feature lighting projections onto ground plane and upgraded fairy lights to existing trees
- ③ Installation / activation space
- ④ Increased pedestrian waiting to drop-off / pick up zone at Ainslie Place
- ⑤ Integrated terraced seating into existing raised grass pod

- ⑥ Sloped turf platform with terraced seating
- ⑦ Green Edge - with weathered steel and formed concrete seating.
- ⑧ Open / flexible central spine to accommodate events and pop-ups
- ⑨ Flexible gathering space with moveable furniture and new tree planting. Adaptive re-use of existing grass pod walls
- ⑩ Terraced platform with lounge/edge seating.

- ⑪ Integrated terraced seating and planting with existing wall. Existing soundscape to be incorporated into new seating/wall
- ⑫ Moveable furniture zones located under trees/adjacent to planting
- ⑬ Breakout space with moveable furniture and planters
- ⑭ Seating alcoves to green edge
- ⑮ Existing drainage infrastructure to be retained and integrated with garden bed

- ⑯ Outdoor dining / breakout space to active frontages
- ⑰ Green edge planting with informal art / nature trail. Incorporate native planting, locally sourced rocks and artworks
- ⑱ Breakout spaces with formed concrete for gathering, sitting, climbing and lounging
- ⑲ Increased central spine width
- ⑳ Social seating set beneath existing trees

- ㉑ Terraced seating/lounging edge with colourful sculptural slide.
- ㉒ Urban play zone featuring physical, creative and social play elements
- ㉓ Realigned building access to encourage activation
- ㉔ Open arrival area with terraced seating.
- ㉕ Existing artwork to be relocated

- Existing tree
- Proposed tree
- Potted plants
- Open lawn
- Garden bed
- Feature pavement
- Pedestrian pavement
- Central Spine
- Lounge / Seating walls
- Urban Play / soft-fall
- Moveable furniture elements
 - Table and chairs
 - Umbrella table setting
 - Stools
- Fairy lights
- Feature and projection lighting
- Removed grass pods
- Light pole
- Perspective view
- Perspective elevation

Master Plan

3A & 3B - Canberra Times Fountain to Allara Street