


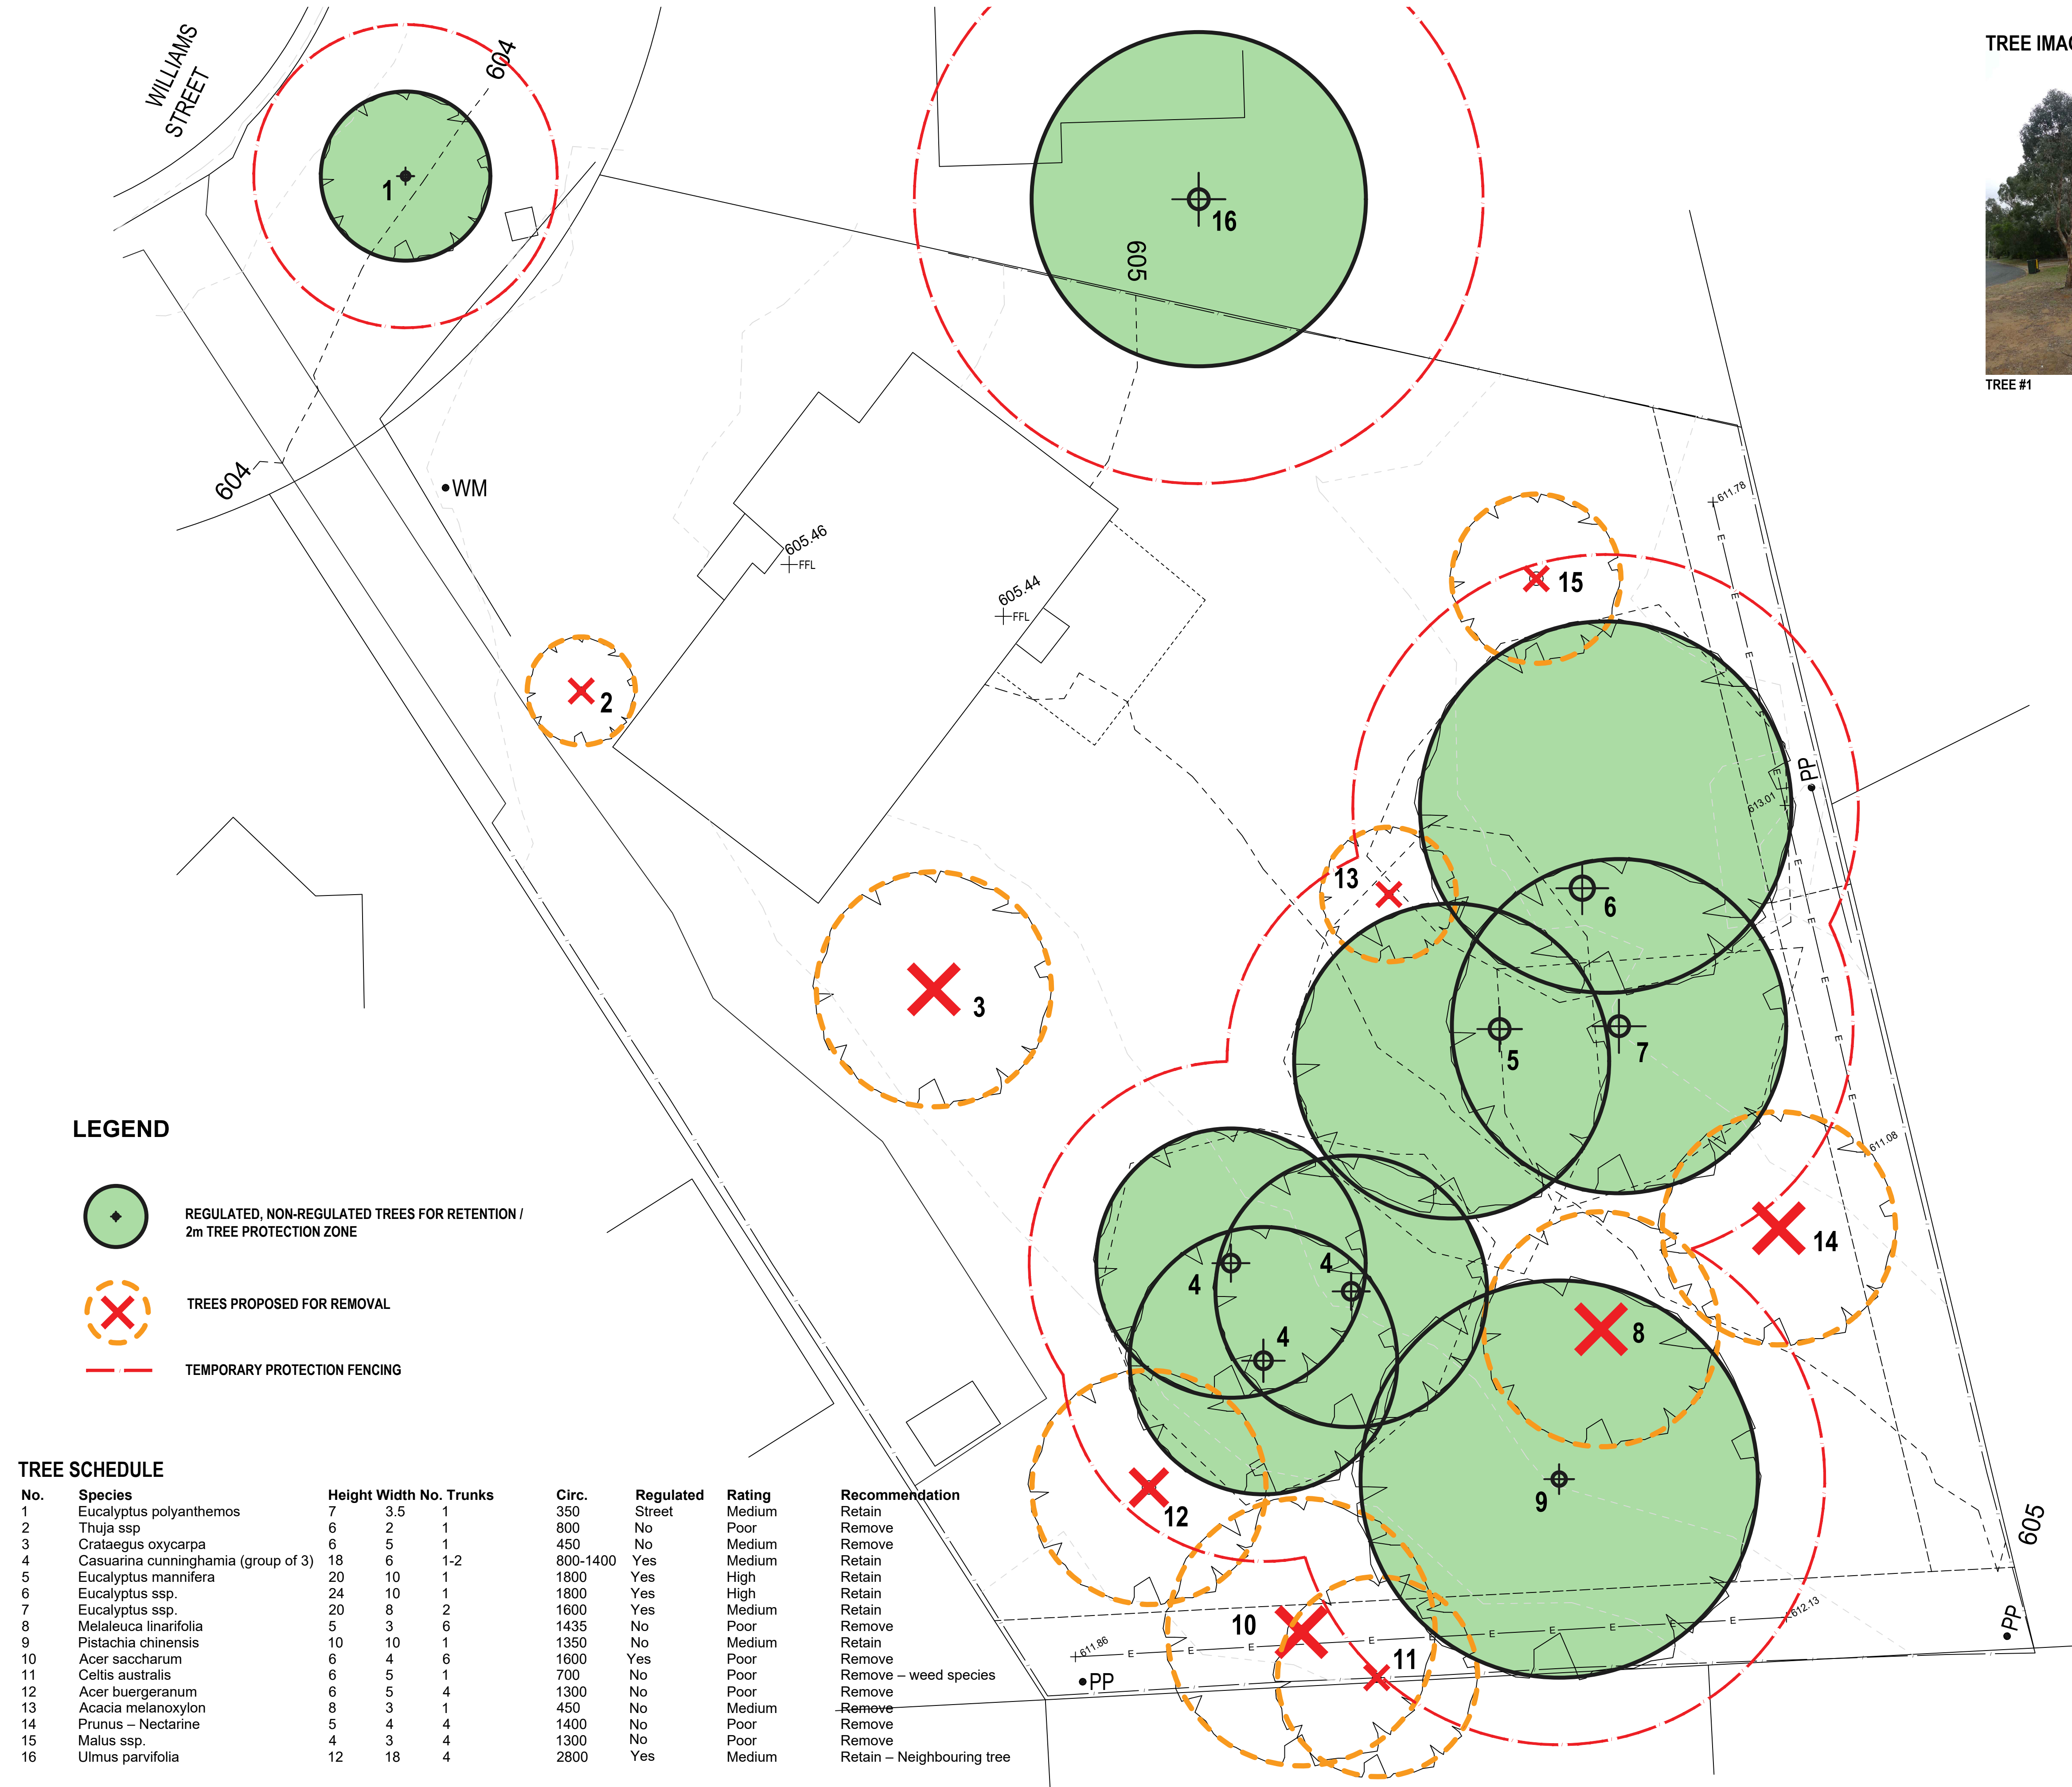

LEGEND

- REGULATED, NON-REGULATED TREES FOR RETENTION / 2m TREE PROTECTION ZONE
- TREES PROPOSED FOR REMOVAL
- TEMPORARY PROTECTION FENCING

TREE SCHEDULE

No.	Species	Height	Width	No. Trunks	Circ.	Regulated	Rating	Recommendation
1	Eucalyptus polyanthemos	7	3.5	1	350	Street	Medium	Retain
2	Thuja ssp	6	2	1	800	No	Poor	Remove
3	Crataegus oxycarpa	6	5	1	450	No	Medium	Remove
4	Casuarina cunninghamia (group of 3)	18	6	1-2	800-1400	Yes	Medium	Retain
5	Eucalyptus mannifera	20	10	1	1800	Yes	High	Retain
6	Eucalyptus ssp.	24	10	1	1800	Yes	High	Retain
7	Eucalyptus ssp.	20	8	2	1600	Yes	Medium	Retain
8	Melaleuca linarifolia	5	3	6	1435	No	Poor	Remove
9	Pistachia chinensis	10	10	1	1350	No	Medium	Retain
10	Acer saccharum	6	4	6	1600	Yes	Poor	Remove
11	Celtis australis	6	5	1	700	No	Poor	Remove – weed species
12	Acer buergeranum	6	5	4	1300	No	Poor	Remove
13	Acacia melanoxylon	8	3	1	450	No	Medium	Remove
14	Prunus – Nectarine	5	4	4	1400	No	Poor	Remove
15	Malus ssp.	4	3	4	1300	No	Poor	Remove
16	Ulmus parvifolia	12	18	4	2800	Yes	Medium	Retain – Neighbouring tree

TREE IMAGES



REV.	DESCRIPTION	DRAWN	APPR'D	DATE
A	FOR REVIEW	AC	NH	26/03/18
-	-	-	-	-

HARRIS HOBBS
LANDSCAPES

Landscape Architect
16 ROBE STREET
DEAKIN ACT 2600
p +61 2 6273 4661
e hhl@hhl.com.au
w www.hhl.com.au

SCALE @ A3
1:200

0 0.5 1 2 2.5 5 10M

DATE
MAR 2018

CLIENT
PHILIP LEESON ARCHITECTS

JOB
18039

REV
A

PROJECT
19 WILLIAMS ST WATSON

LANDSCAPE WORKS -
TREE ASSESSMENT

DWG
301