


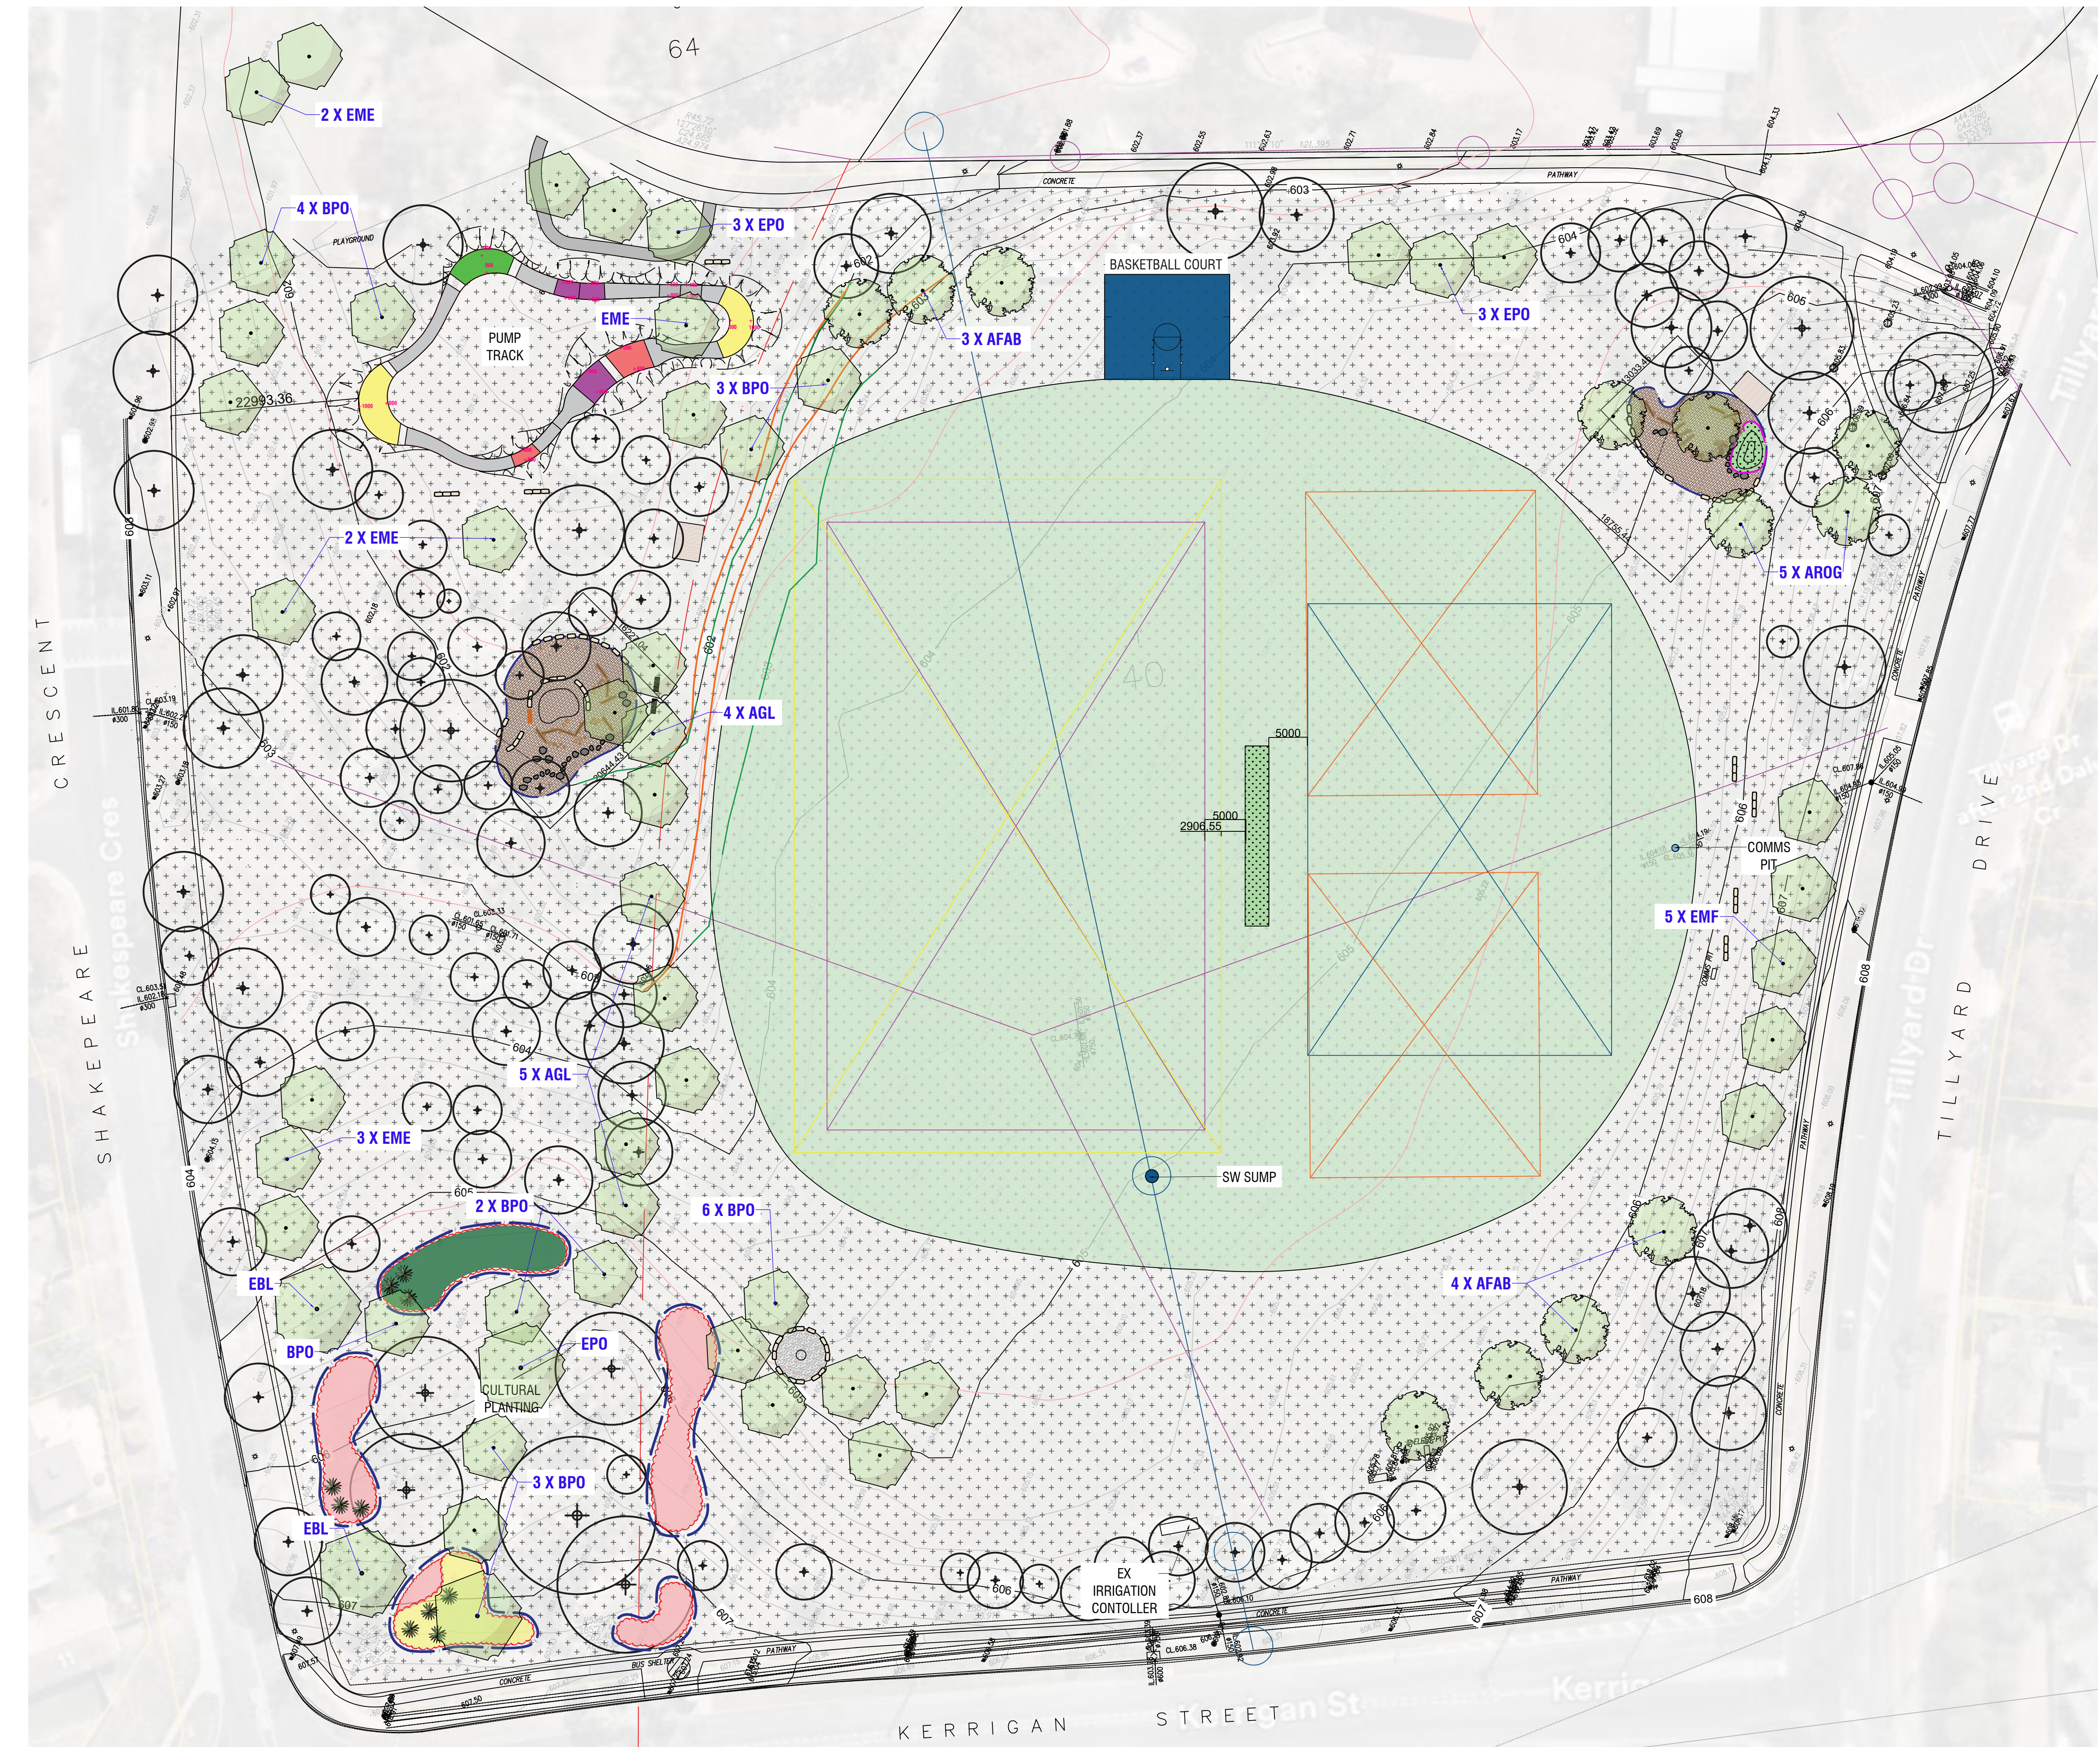

LEGEND

- existing trees
- proposed deciduous trees
- proposed evergreen trees
- cultural planting mix A
- cultural planting mix B
- cultural planting mix C
- irrigated grass
'Canberra Blend' turf + automatic irrigation system
- artificial grass
with softfall shockpad under
- dryland grass
to TCCS standards
- gravel
- mulch
- concrete
- bench
- wooden log & steppers
- sandstone boulders
- boulders
- court sizes
 - Y13-14
82M X 52M
 - Y11-12
74M X 46M
 - Y09-10
55M X 37M
 - Y07-08
37M X 27M
- existing contours to be modified
- new contours
- spade edge to grass
- concrete edge

PLANT SCHEDULE

TREES			
SYM	NAME	SIZE	QTY
AFAB	Acer x freemanii 'Autumn Blaze'	100L	7
AGL	Allocasuarina glauca	200SR	9
AROG	Acer rubrum 'October Glory'	100L	5
BPO	Brachychiton populneus	200SR	18
EBL	Eucalyptus blakelyi	200SR	2
EME	Eucalyptus melliodora	200SR	8
EMF	Eucalyptus mannifera	200SR	5
EPO	Eucalyptus polyanthemus	200SR	8
ACCENT PLANTING			
SYM	NAME	SIZE	QTY
Xg	Xanthorrhoea glauca	200mm	10

REV.	DESCRIPTION	DRAWN	APPROVED	DATE
A	FOR REVIEW	SP	NH	29OCT25
B	FOR REVIEW	SP	NH	12NOV25
C	FOR REVIEW	SP	NH	26NOV25
D	FOR REVIEW	SP	NH	05FEB26
E	FOR REVIEW	SP	NH	11FEB26
F	FOR APPROVAL	SP	NH	03MAR26
G	FOR APPROVAL	SP	NH	01APR26
H	FOR APPROVAL	SP	NH	03JUNE26
I	FOR APPROVAL	SP	NH	04JUNE26

REV.	DESCRIPTION	DRAWN	APPROVED	DATE
A	FOR REVIEW	SP	NH	29OCT25
B	FOR REVIEW	SP	NH	12NOV25
C	FOR REVIEW	SP	NH	26NOV25
D	FOR REVIEW	SP	NH	05FEB26
E	FOR REVIEW	SP	NH	11FEB26
F	FOR APPROVAL	SP	NH	03MAR26
G	FOR APPROVAL	SP	NH	01APR26
H	FOR APPROVAL	SP	NH	03JUNE26
I	FOR APPROVAL	SP	NH	04JUNE26

HARRIS HOBBS

LANDSCAPES

Landscape Architect

16 ROBE STREET
DEAKIN ACT 2600
p +61 2 6273 4661
e hhl@hhl.com.au
w www.hhl.com.au

Harris Hobbs Landscapes acknowledges the Ngurnnawal people, the traditional custodians of the land on which we live, work, rest and play.

SCALE @ A1
1:400

0 1 2 3 4 5 10 20 30 40m

STATUS FOR APPROVAL

DATE
JUNE 2026

CLIENT
ACT EDUCATION

JOB
25153

REV
1

PROJECT
FRASER PRIMARY SCHOOL OVAL

DRAWING TITLE
GENERAL ARRANGEMENT PLAN

DWG
300