
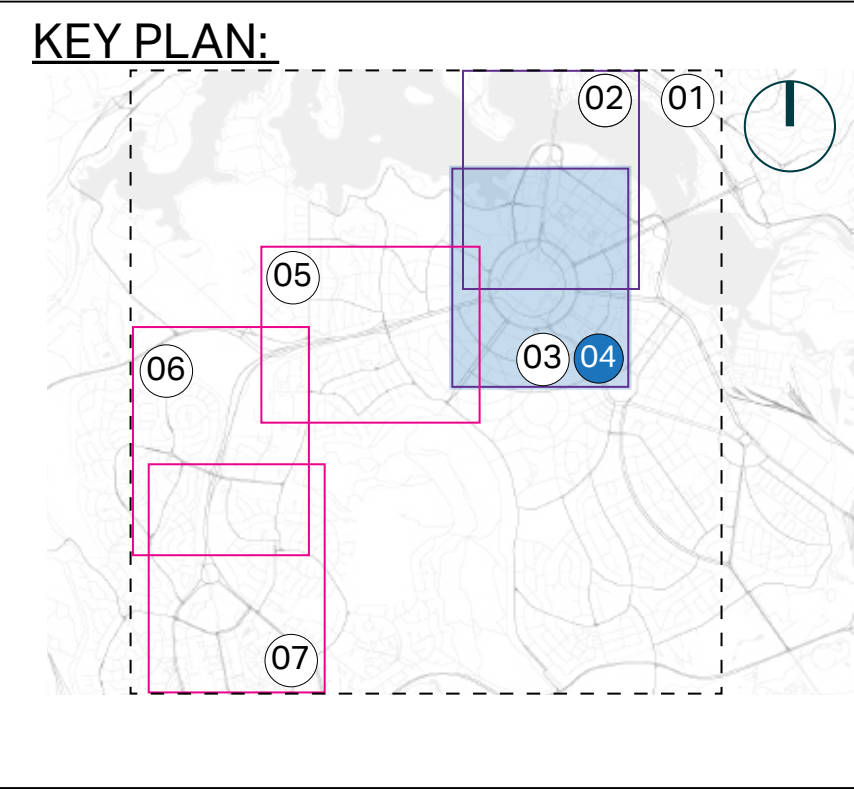


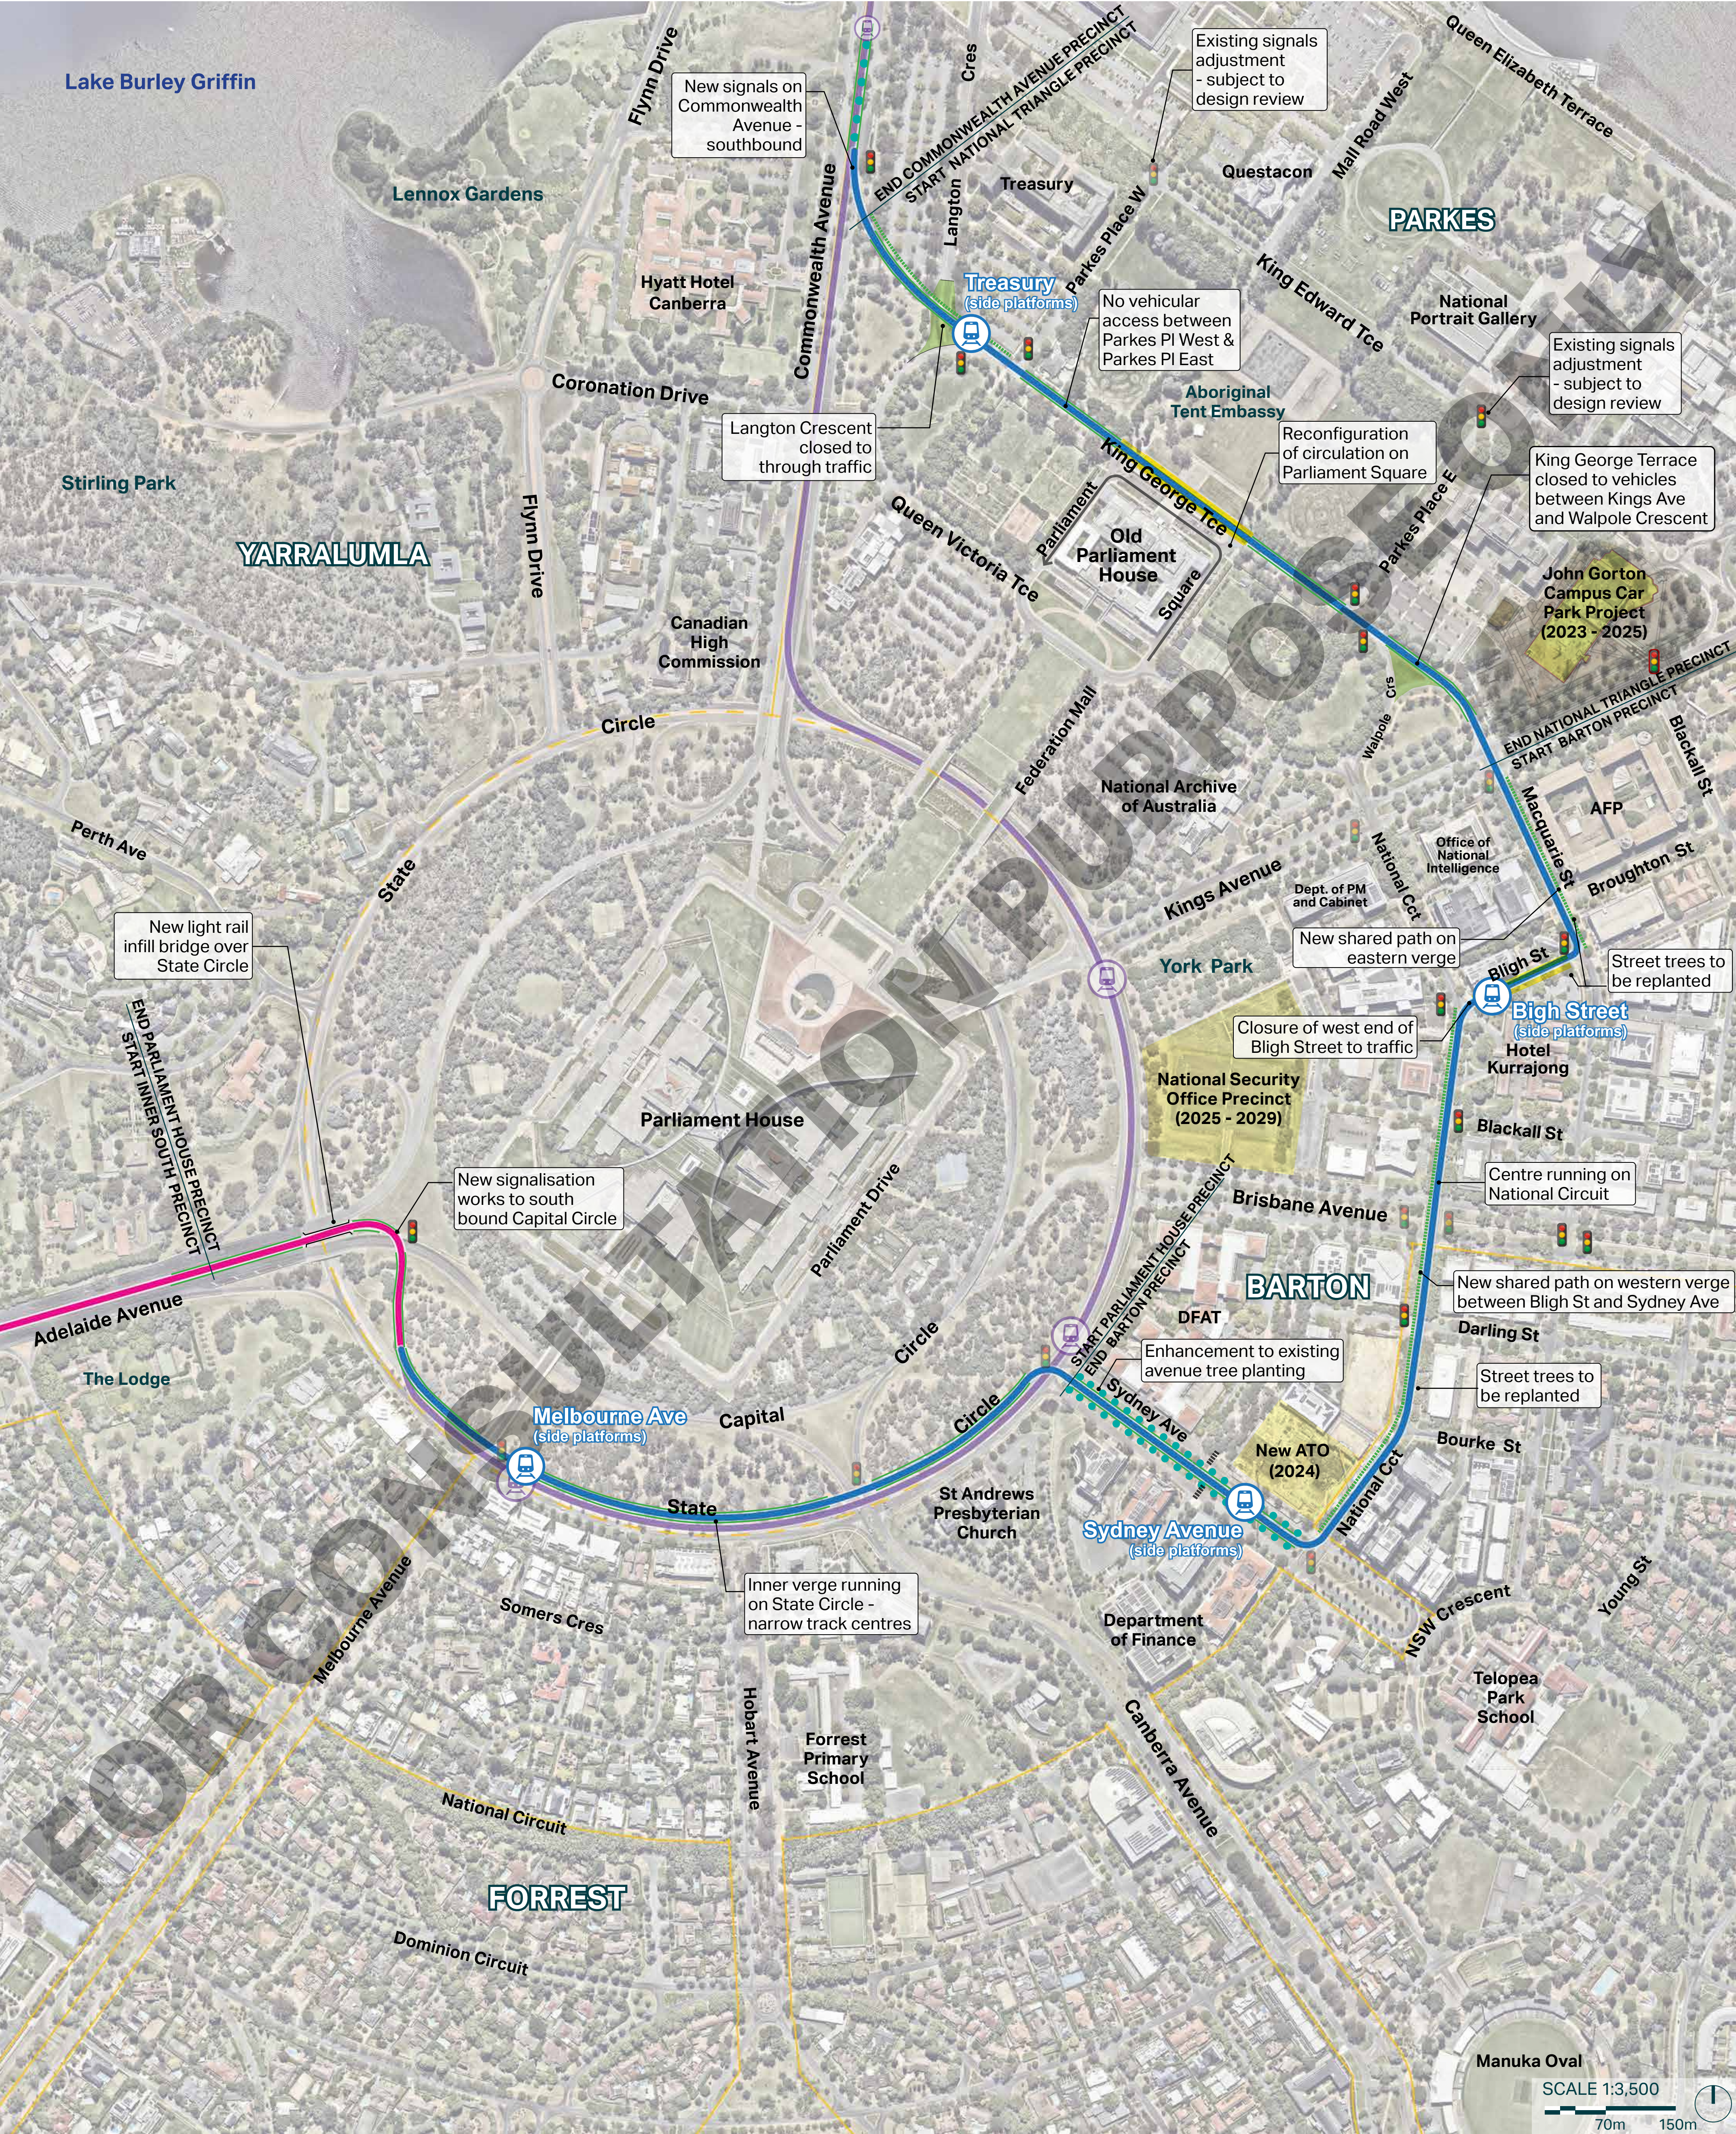

LEGEND:	
	Stage 2B - Commonwealth Park to Woden alignment and proposed stops
	State Circle East - preferred alignment and proposed stops
	National Triangle Barton - alternative alignment and proposed stops
	Proposed green track
	New traffic signals for light rail
	Existing signalised intersection modifications
	New traffic signal
	National Capital Authority Designated areas - boundary extents
	Median tree planting - single row between light rail tracks
	Median tree planting - double row outside light rail tracks
	Walking and cycling pathway

PROJECT:
CANBERRA LIGHT RAIL STAGE 2B
TITLE:
EIS BASELINE SCOPE - NATIONAL TRIANGLE - BARTON ALIGNMENT

PRECINCT:	
NATIONAL TRIANGLE BARTON	
Sheet: 04	Issue: REV 4
Date: 05/06/24	
ACT MAJOR PROJECTS CANBERRA	