
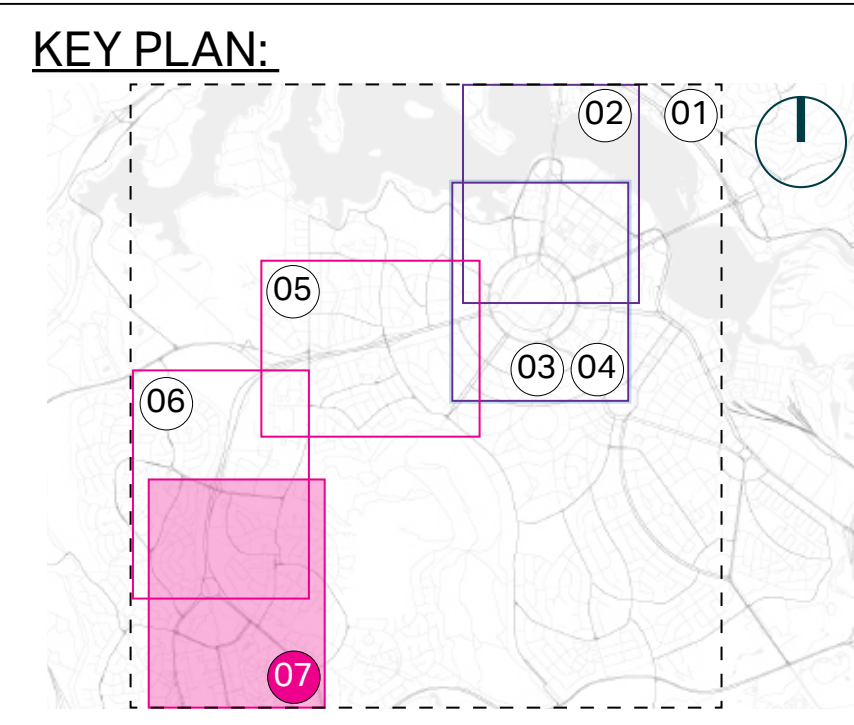


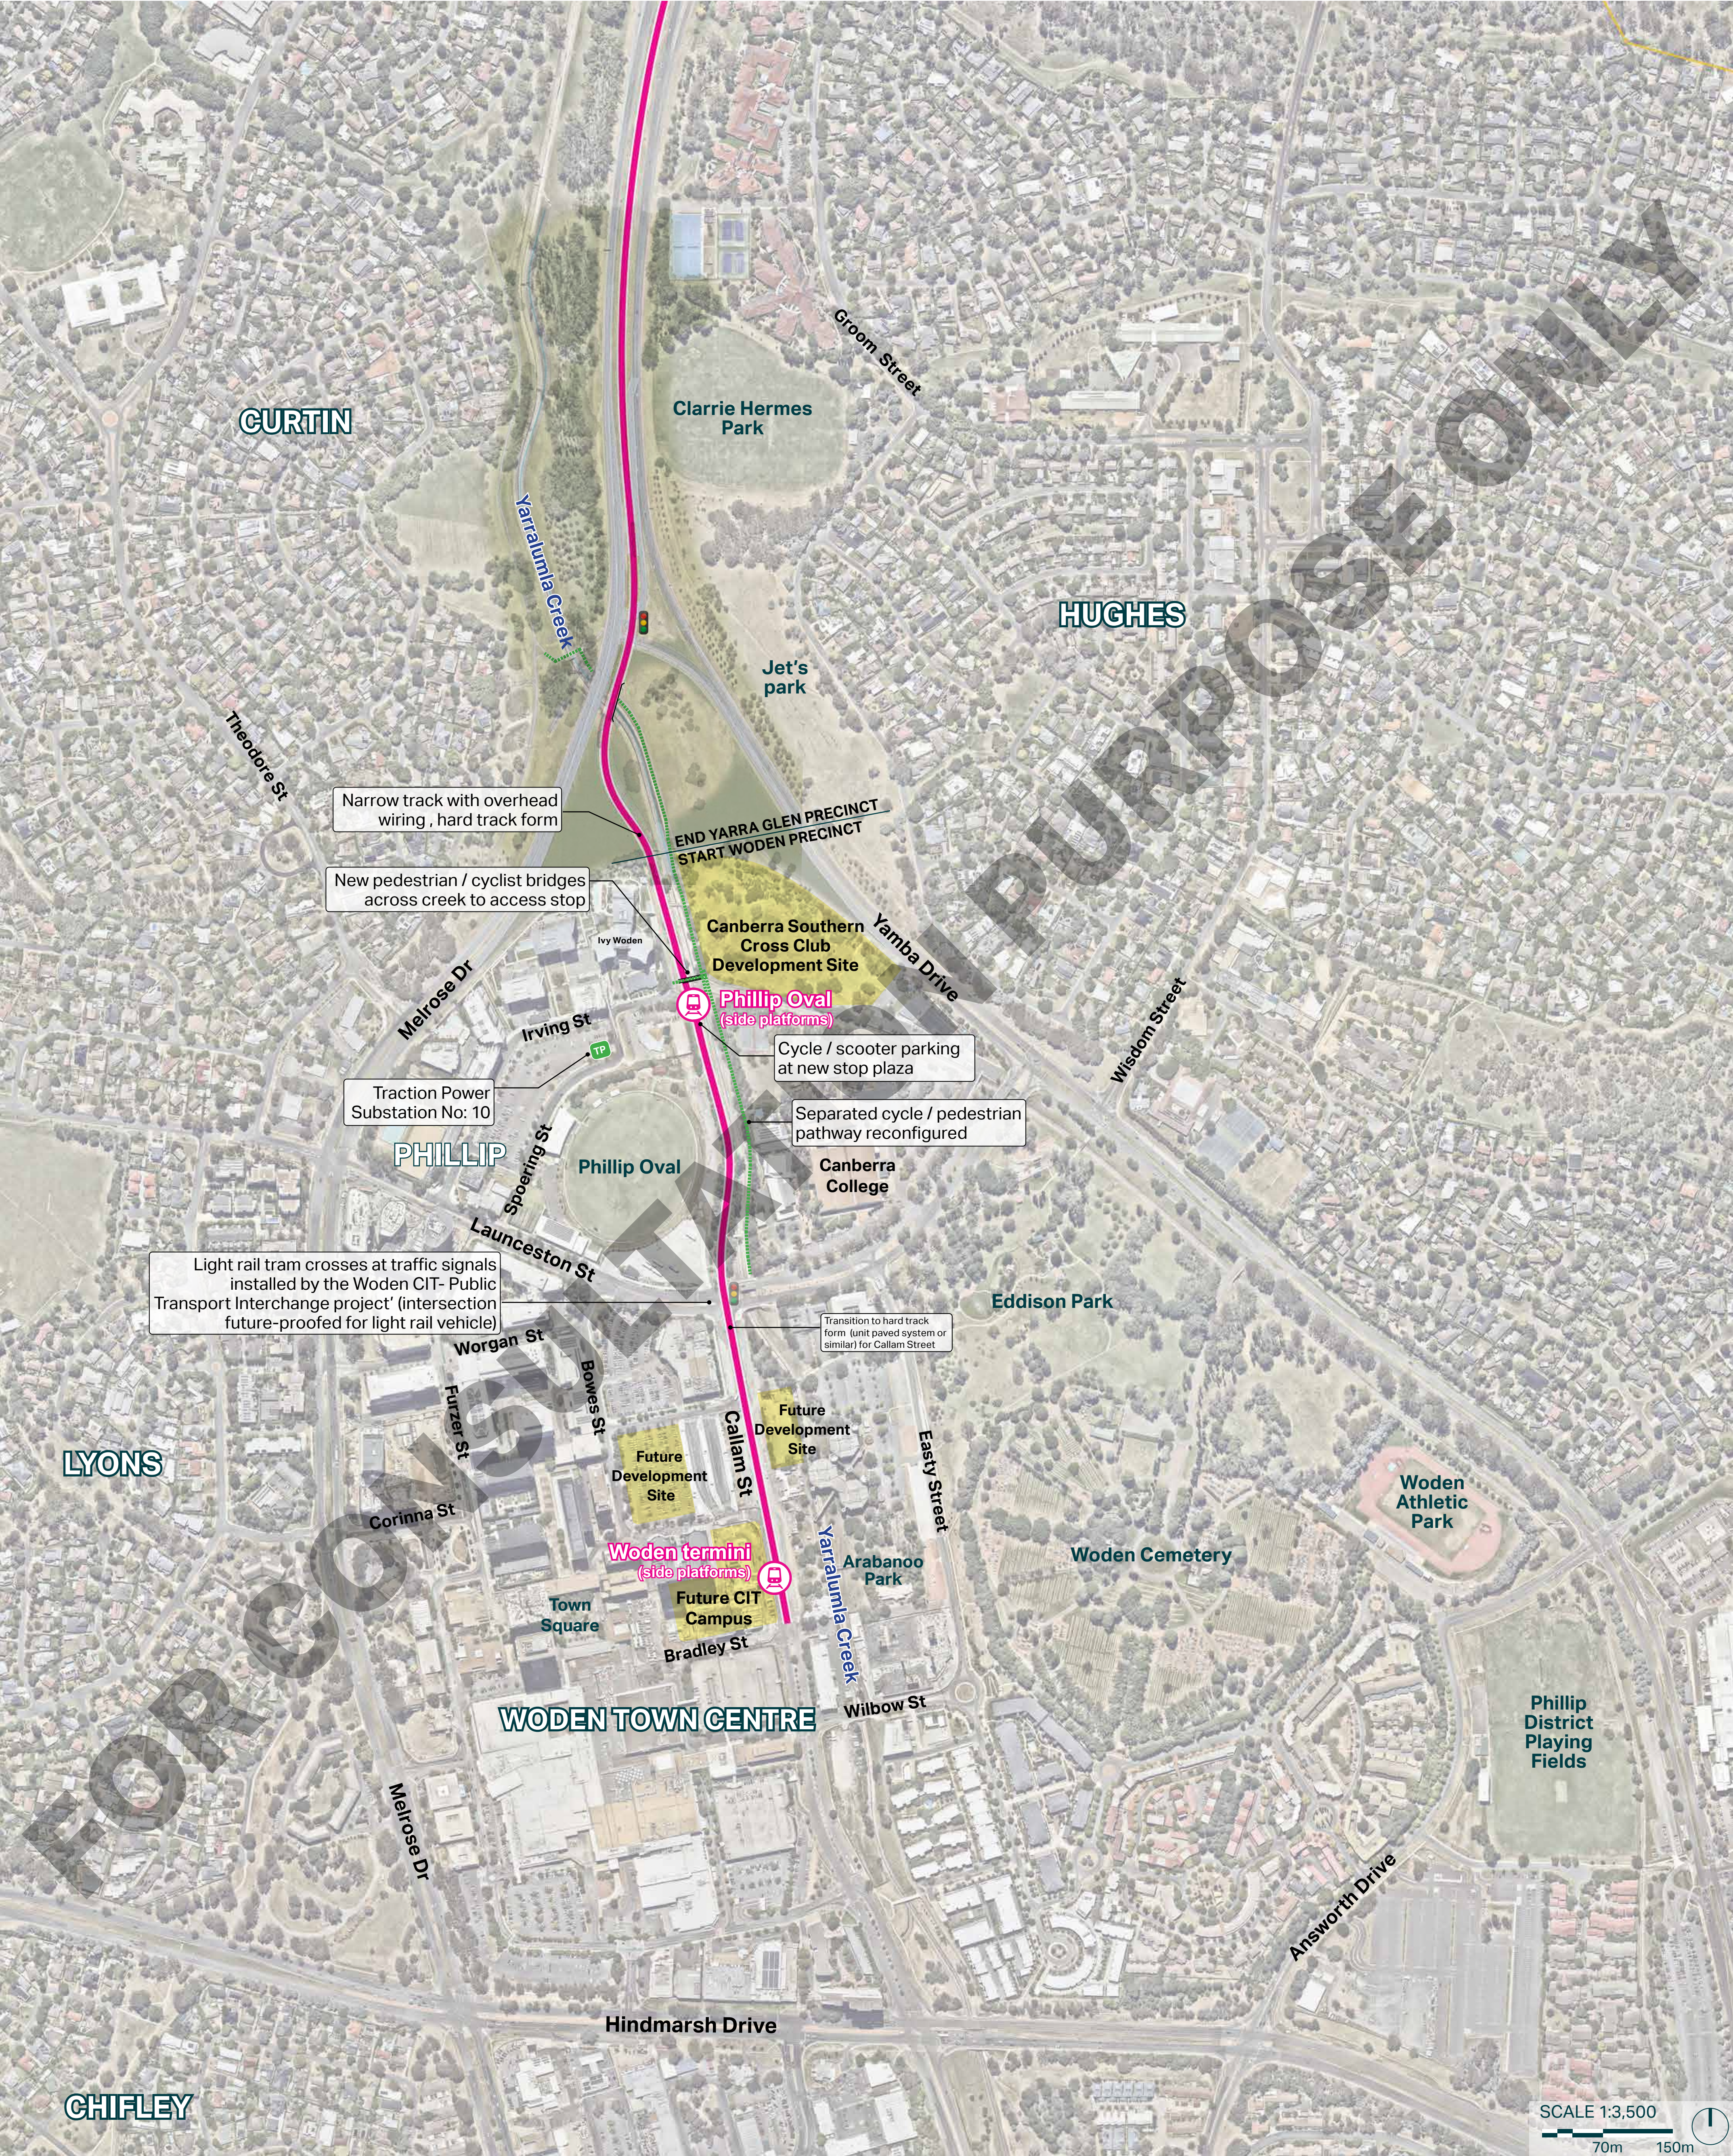

- LEGEND:
- Stage 2B - Commonwealth Park to Woden alignment and proposed stops
 - New traffic signals for light rail
 - Existing signalised intersection modifications
 - Walking and cycling pathway

PROJECT: CANBERRA LIGHT RAIL STAGE 2B	PRECINCT: WODEN PRECINCT	
	Sheet: 07	Issue: REV 4
TITLE: EIS BASELINE SCOPE	Date: 05/06/24	
	 ACT MAJOR PROJECTS CANBERRA	